

Appendix 3


Annex 4 of Premsies Licence no. P1166

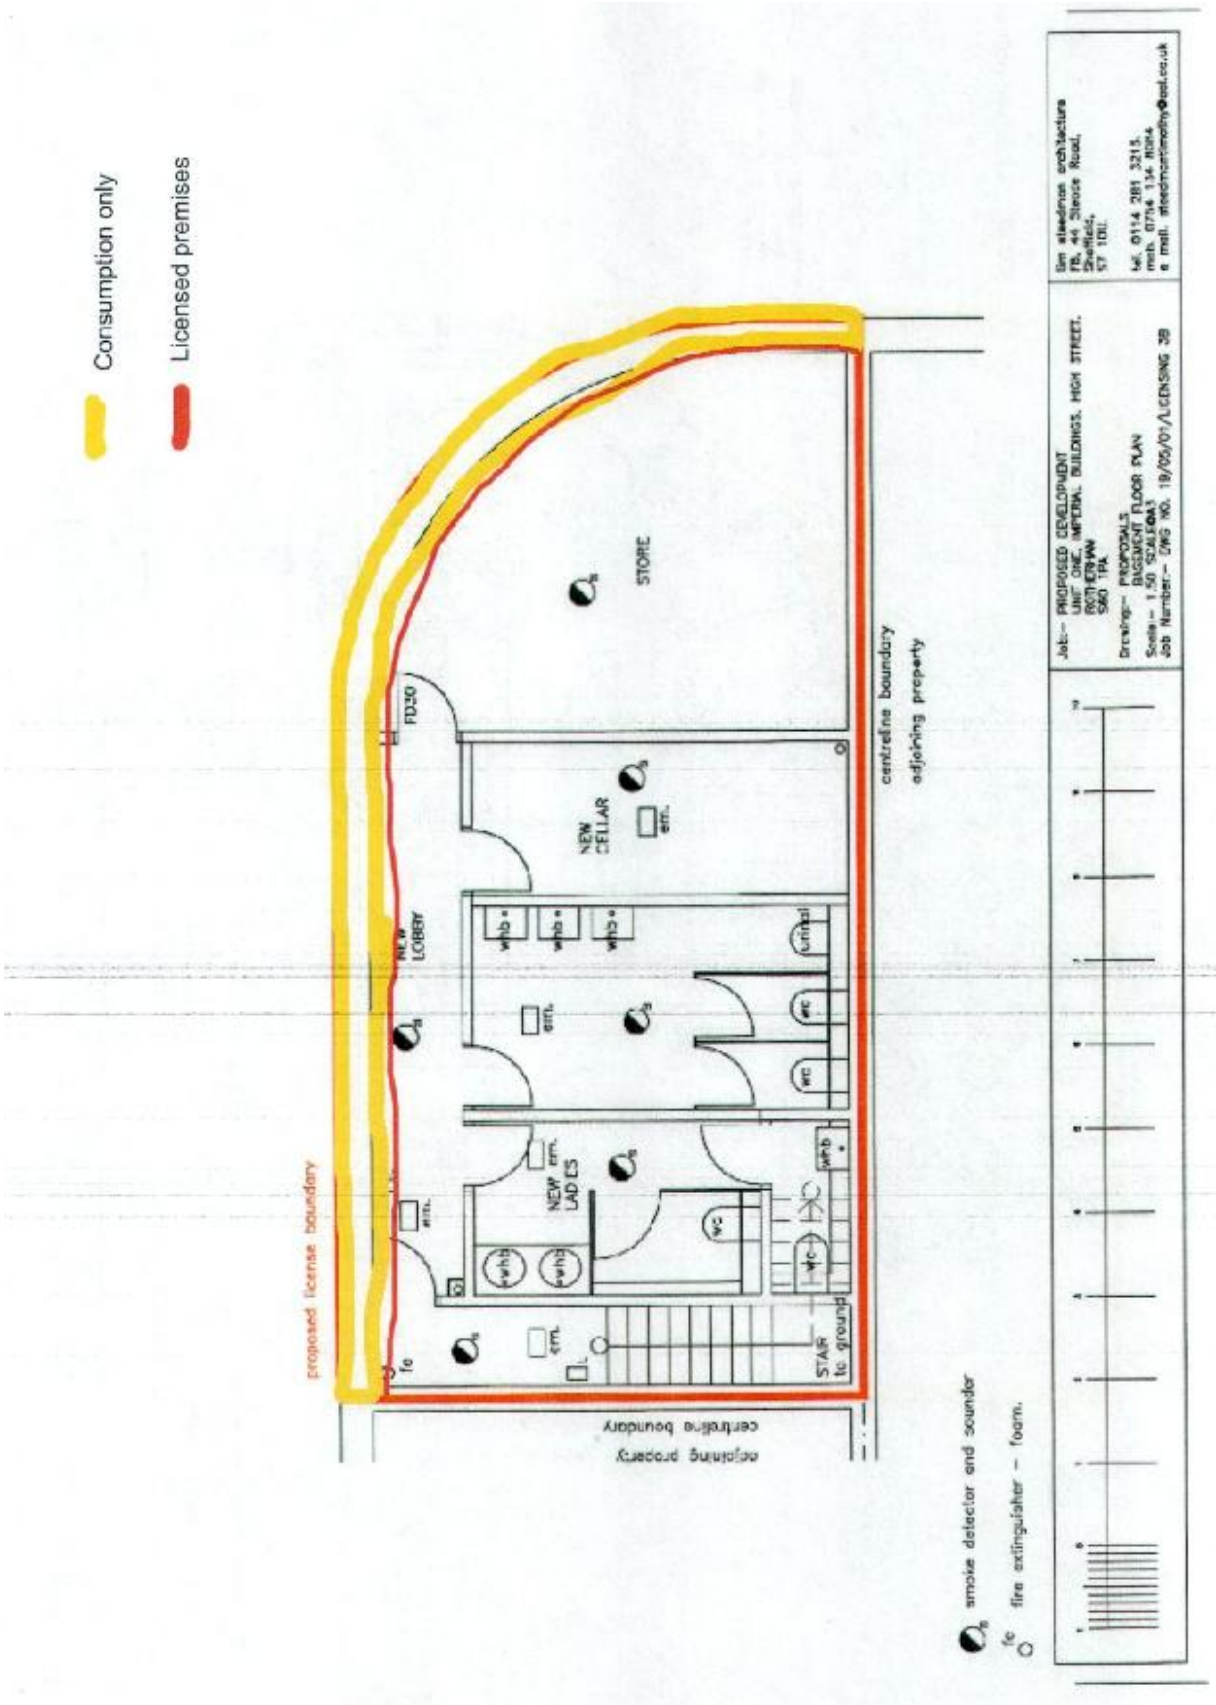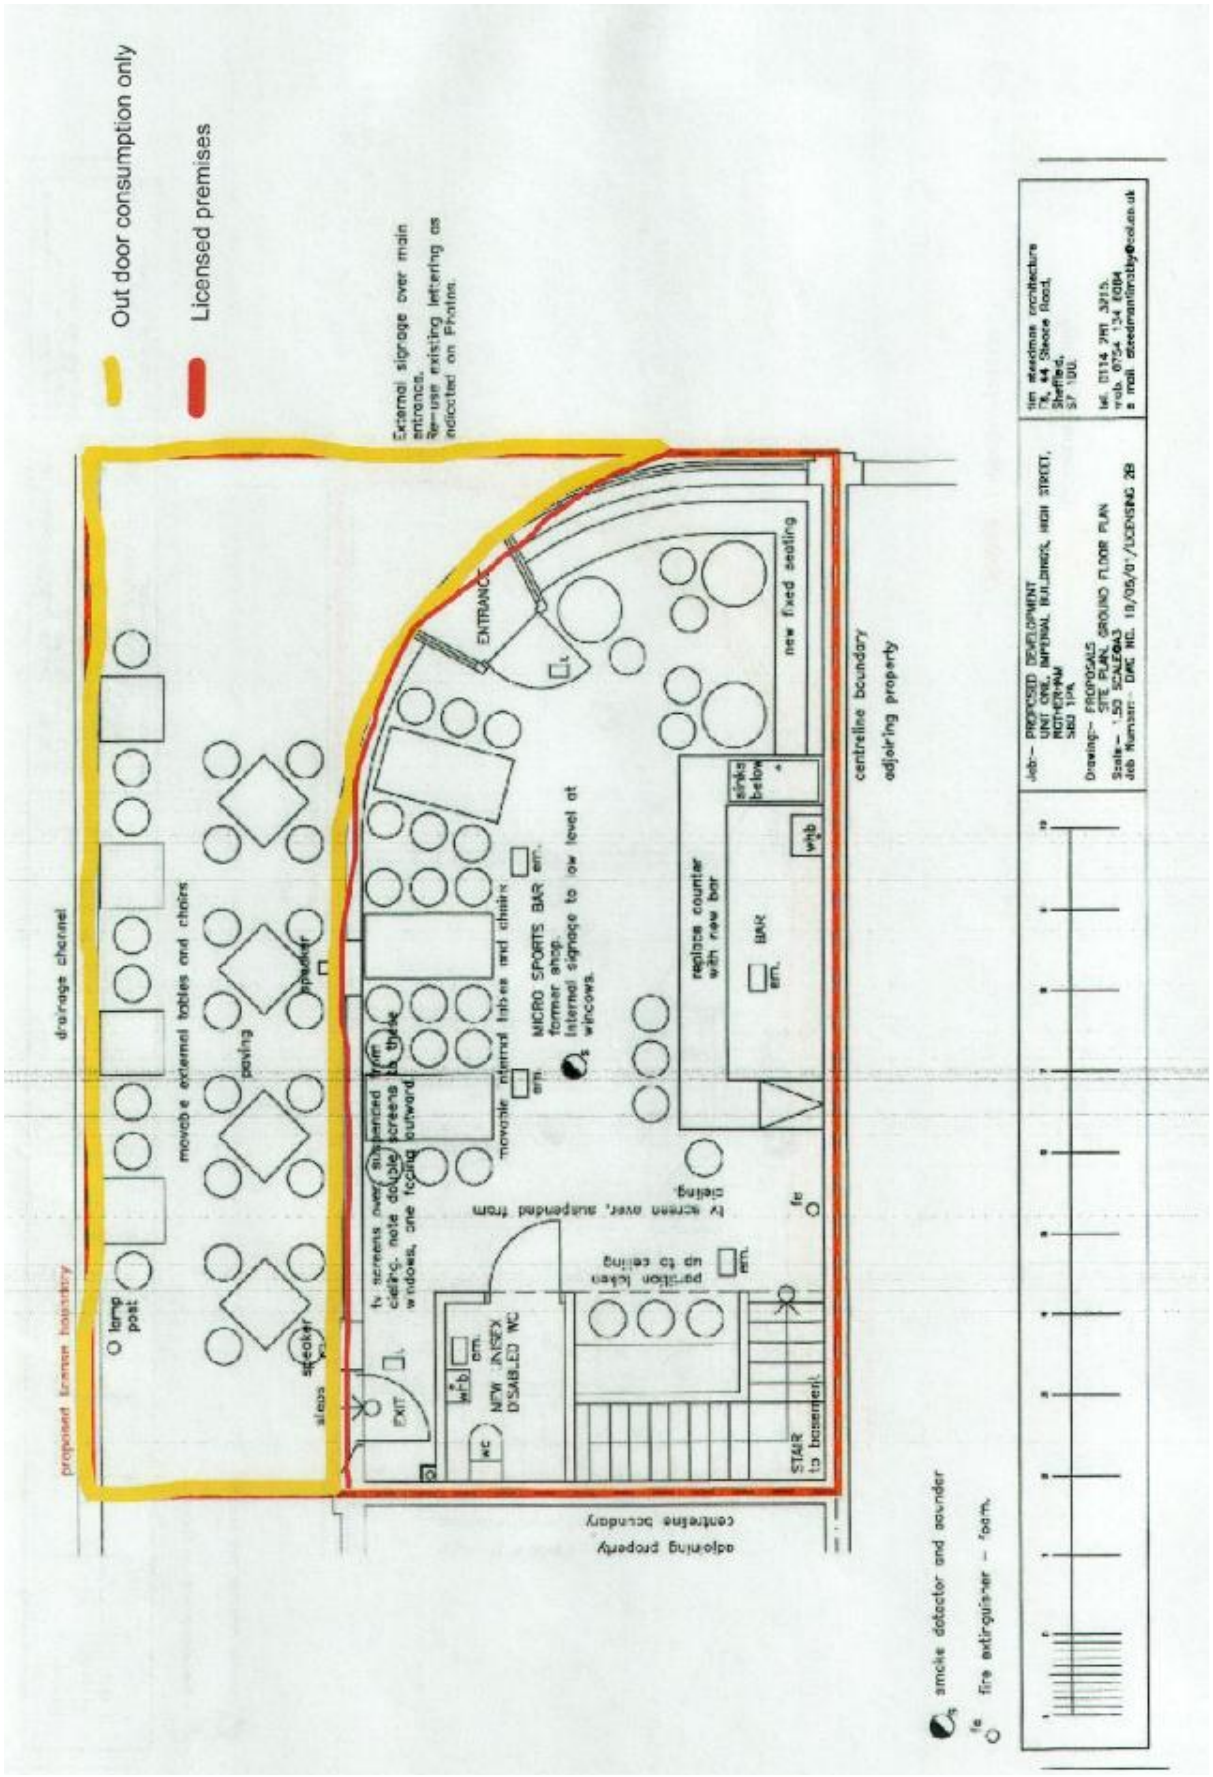

Appendix 3


Out door consumption only
Licensed premises
External signage over main entrance. Re-use existing lettering as indicated on Photos.
ENTRANCE
new fixed seating
sinks below
whb
replace counter with new bar
BAR
em.
MICRO SPORTS BAR em.
former shop.
Internal signage to ow level of windows.
movable internal tables and chairs
tv screens over, suspended from ceiling, note double screens to three windows, one facing outward
tv screen over, suspended from ceiling.
partition taken up to ceiling
NEW UNISEX DISABLED WC
wc
whb
EXIT
STAIR to basement
fe
centreline boundary
adjoining property
adjoining property
centreline boundary
proposed license boundary
drainage channel
lamp post
speaker
speaker
moveable external tables and chairs
paving
smoke detector and sounder
fire extinguisher - foam.
Job:- PROPOSED DEVELOPMENT UNIT ONE, IMPERIAL BUILDINGS, HIGH STREET, ROTHERHAM S60 1HA
Drawing:- PROPOSALS SITE PLAN, GROUND FLOOR PLAN
Scale:- 1:50 SCALE@A3
Job Number:- DRC NO. 19/05/01/LICENSING 2B
tim steadman architecture 76, 44 Steade Road, Sheffield, S7 1GU.
tel. 0114 255 3215. mob. 0754 134 6084
e mail steadmanarchitects@aol.co.uk

Appendix 3

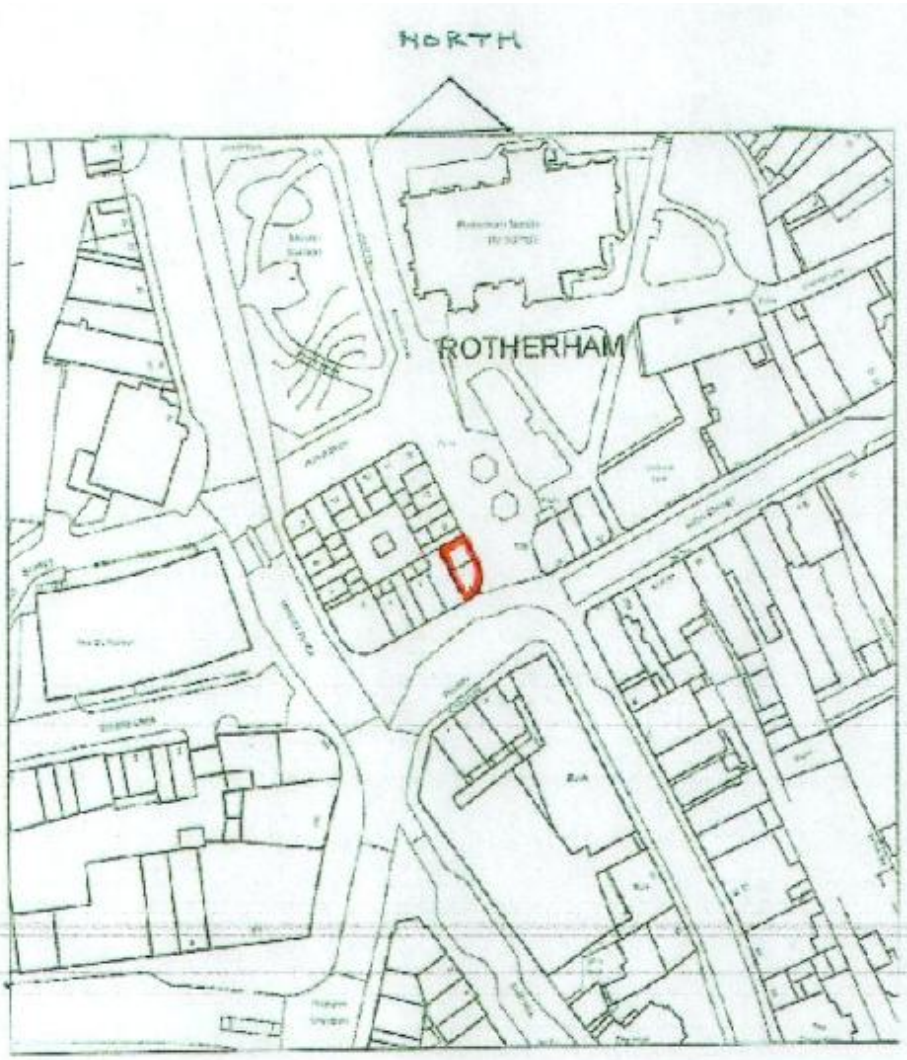

	Job:- PROPOSED DEVELOPMENT UNIT ONE, IMPERIAL BUILDINGS, HIGH STREET, ROTHERHAM S60 1PA Drawing:- AS EXISTING LOCATION PLAN Scale:- 1.1250 SCALE@A4 Job Number:- DWG NO. 19/05/01/001	tim steadman architecture F8, 44 Steade Road, Sheffield, S7 1DU. tel. 0114 261 3215. mob. 0754 134 8084 e mail. steedmantimothy@aol.co.uk