Section 2

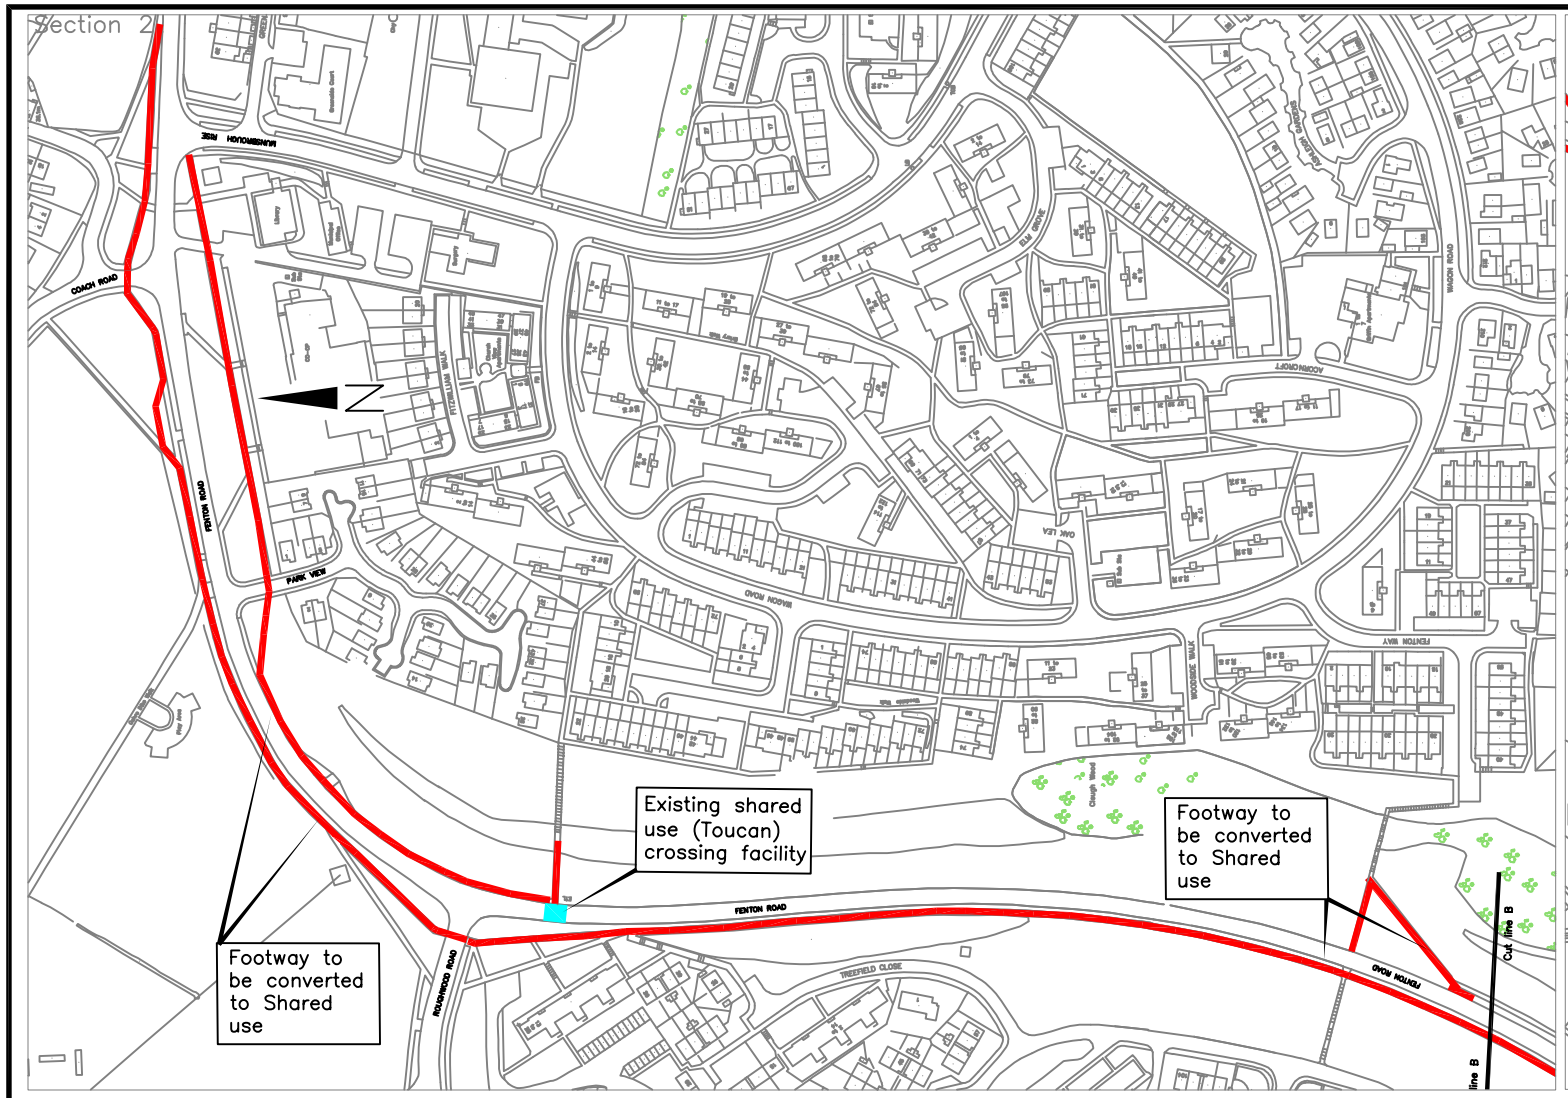


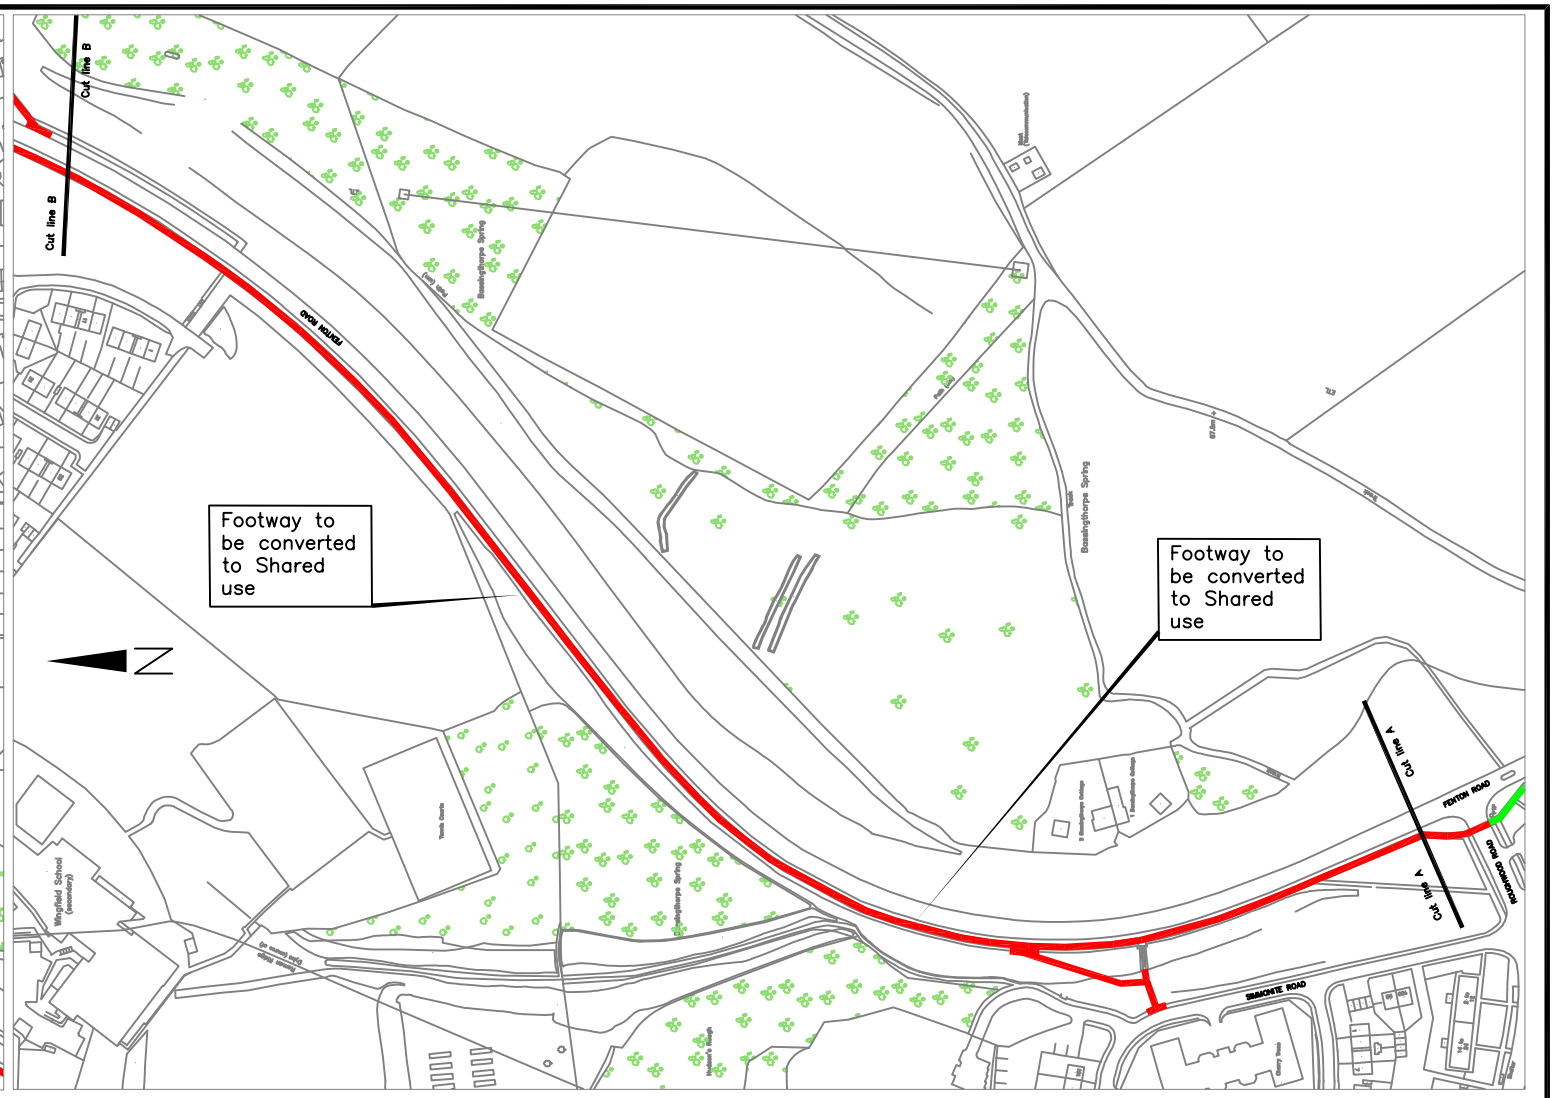


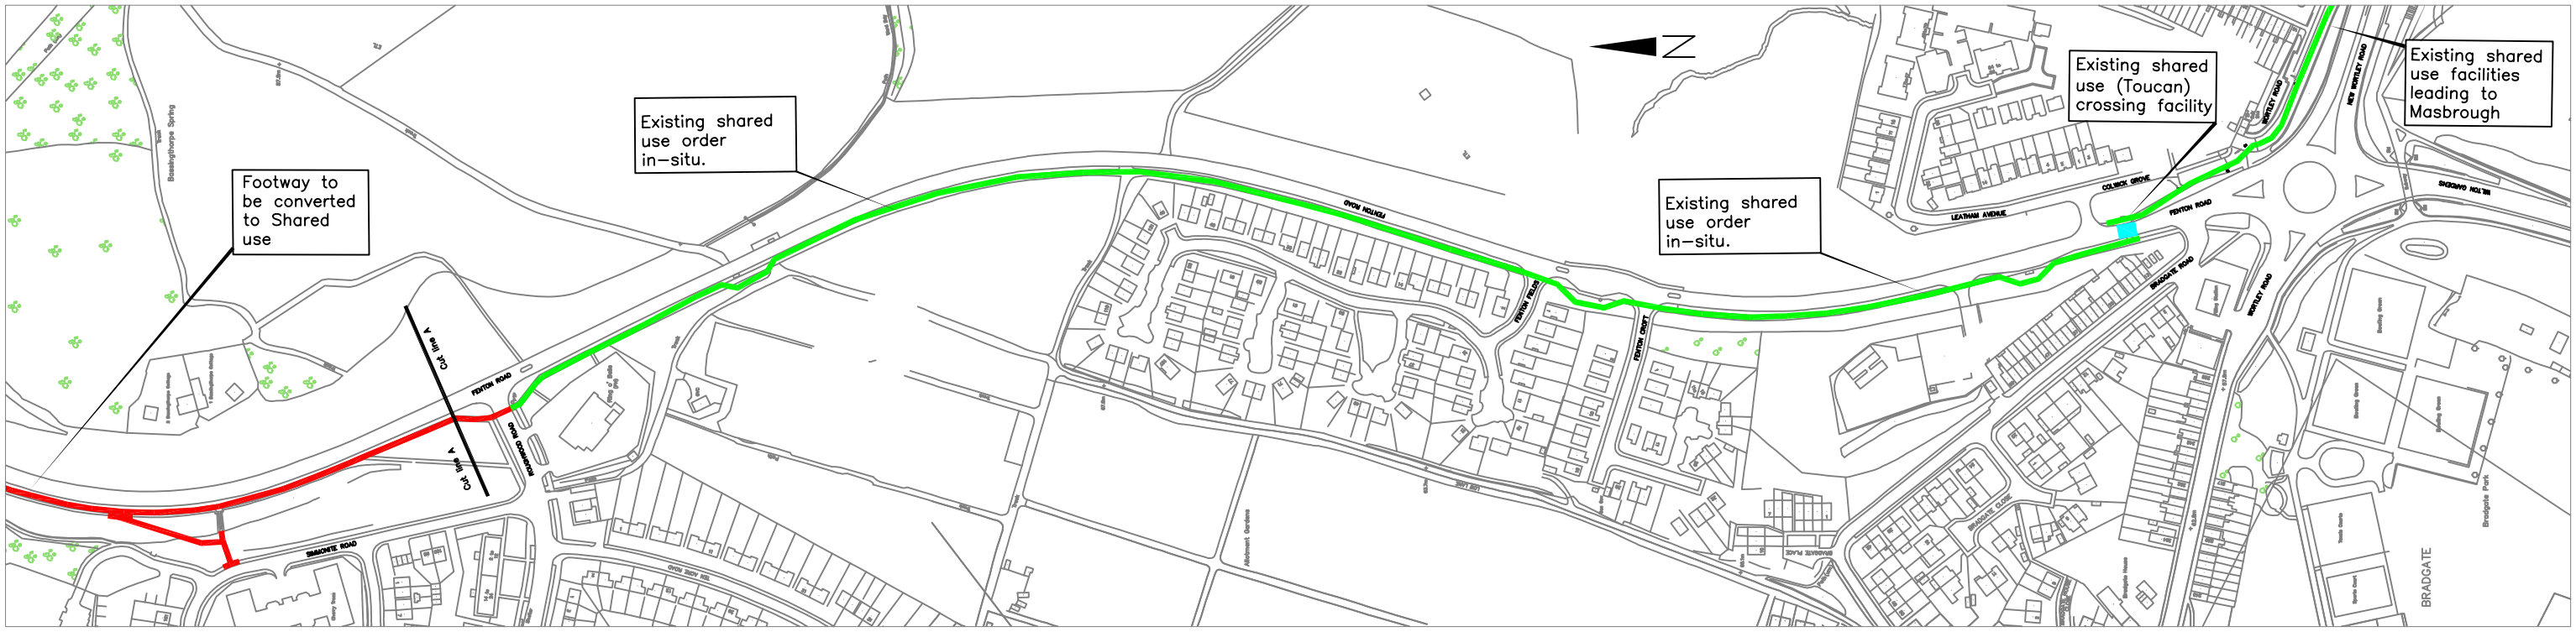


Rotherham Metropolitan Borough Council
**Regeneration & Environment**

Strategic Director:
Damien Wilson BA(Hons), MA, MIED

**Rotherham Metropolitan Borough Council**
**Regeneration & Environment**
**Riverside House, Main Street,**
**Rotherham S60 1AE**

**Client:**

| Rev. | Description | Date | Initial | Chd. |
|---|---|---|---|---|
| | | | | |
| | | | | |
| | | | | |
| | | | | |
| | | | | |
| | | | | |

**Project** Fenton Road Walking and cycling route improvement scheme TRO Plan

**Title** Fenton Road footway conversion to shared use walking and cycling facilities

**Dwg. No.** 126/17/461 **Rev**

**Scales (if A2)** 1:2500

**Drawn** RP **Date** June 2019 **Chd. by** AB