Evaluation Only. Created with Aspose.PDF. Copyright 2002-2021 Aspose Pty Ltd.

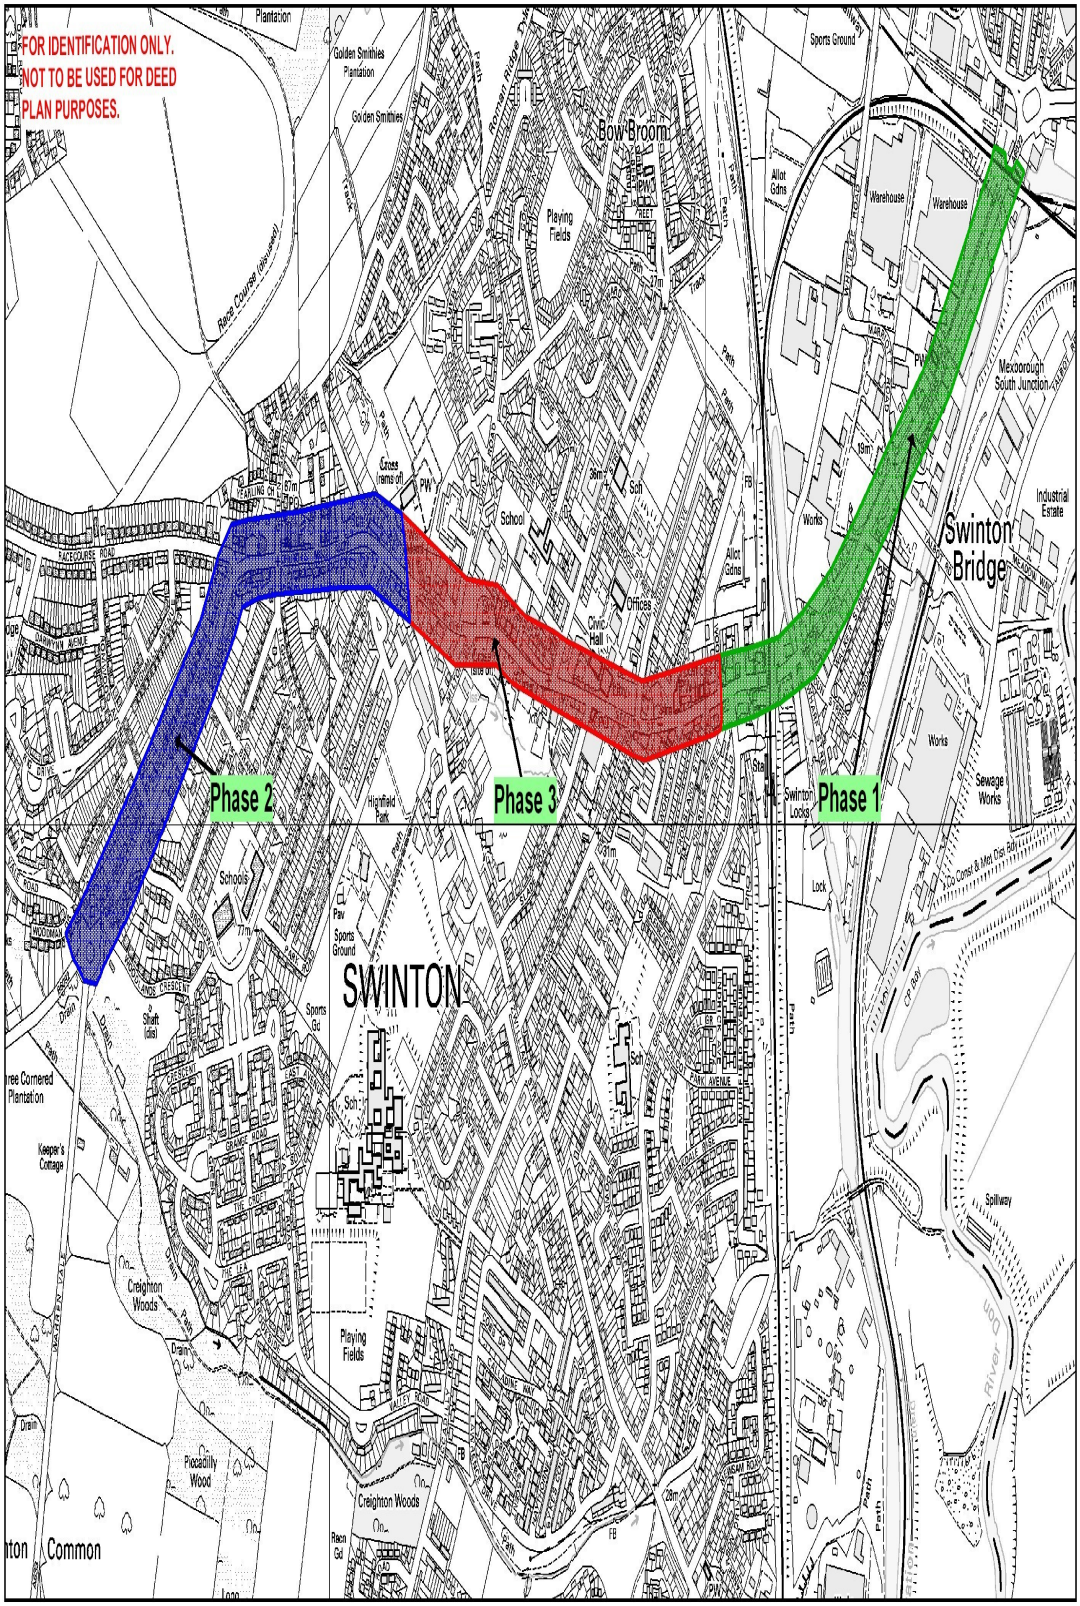

This map is based on the Ordnance Survey Land Line map with the sanction of the controller of Her Majesty's Stationery Office. Crown Copyright Reserved.

Plan No 3

Scale 1:7000

Executive Director: Adam Wilkinson
Economic & Development Service
RMBC
Bailey House
Rawmarsh Road
Rotherham, S60 1TD