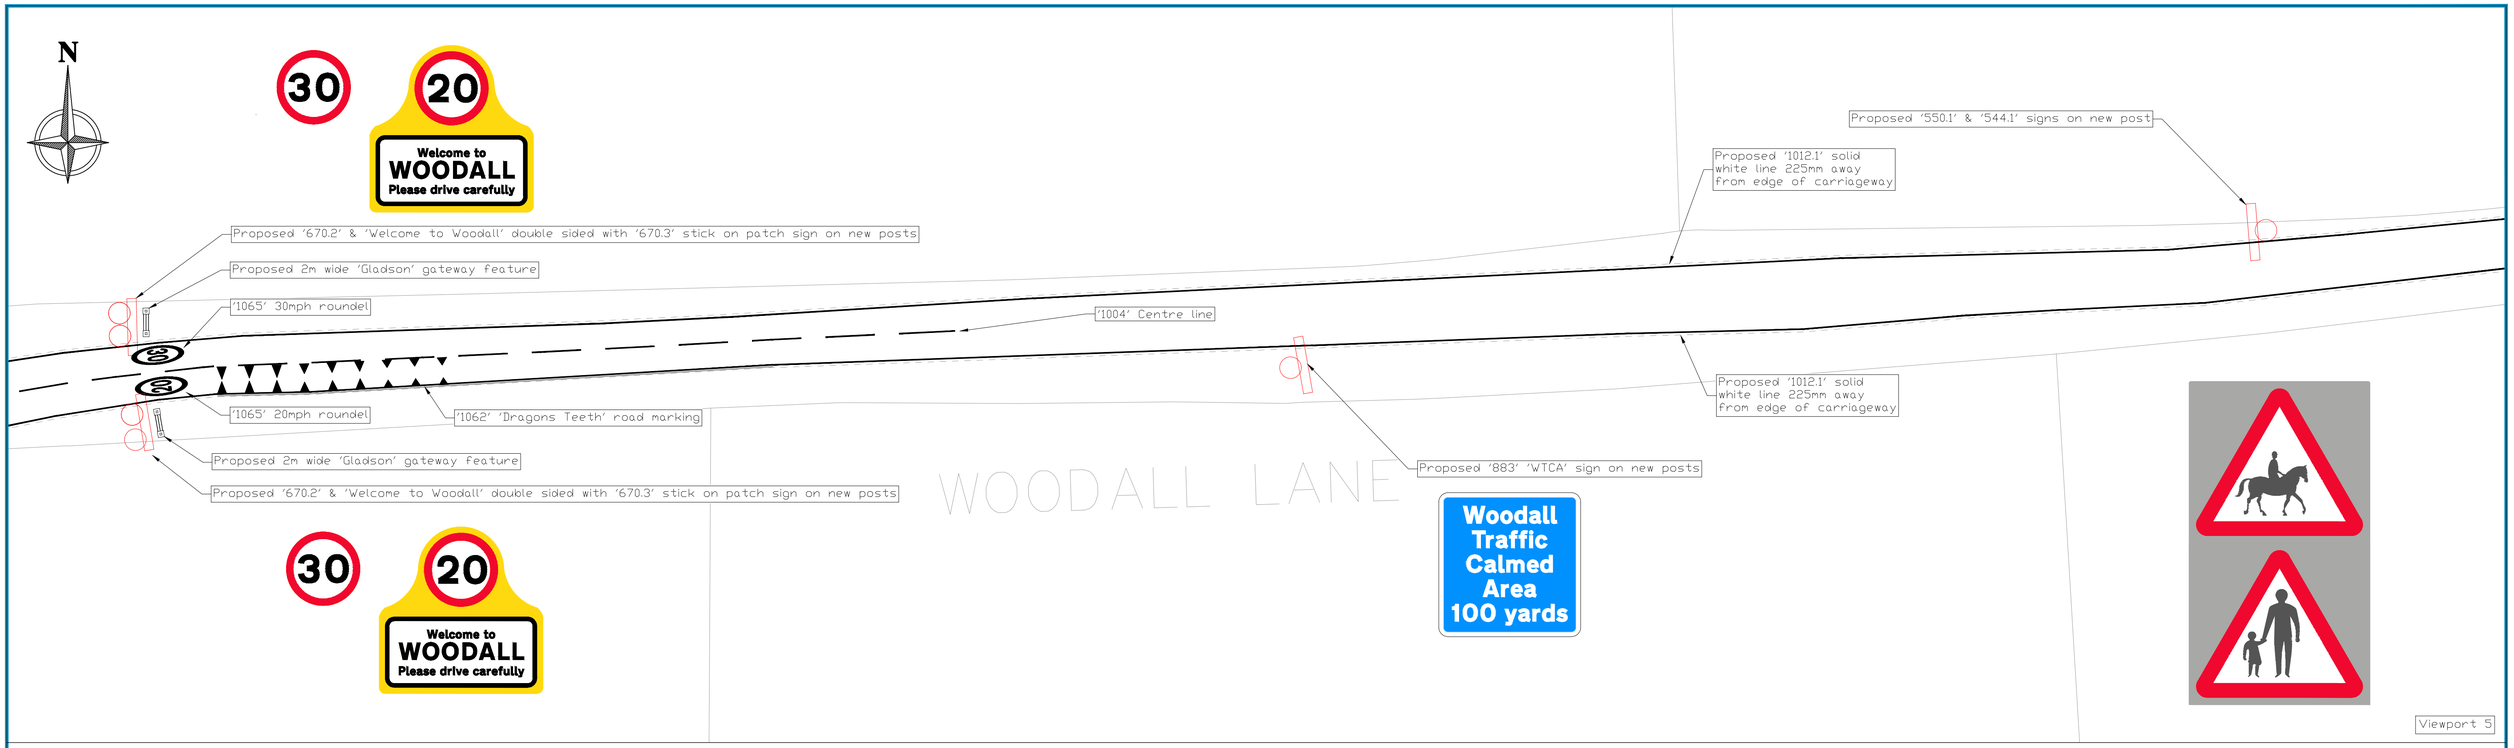

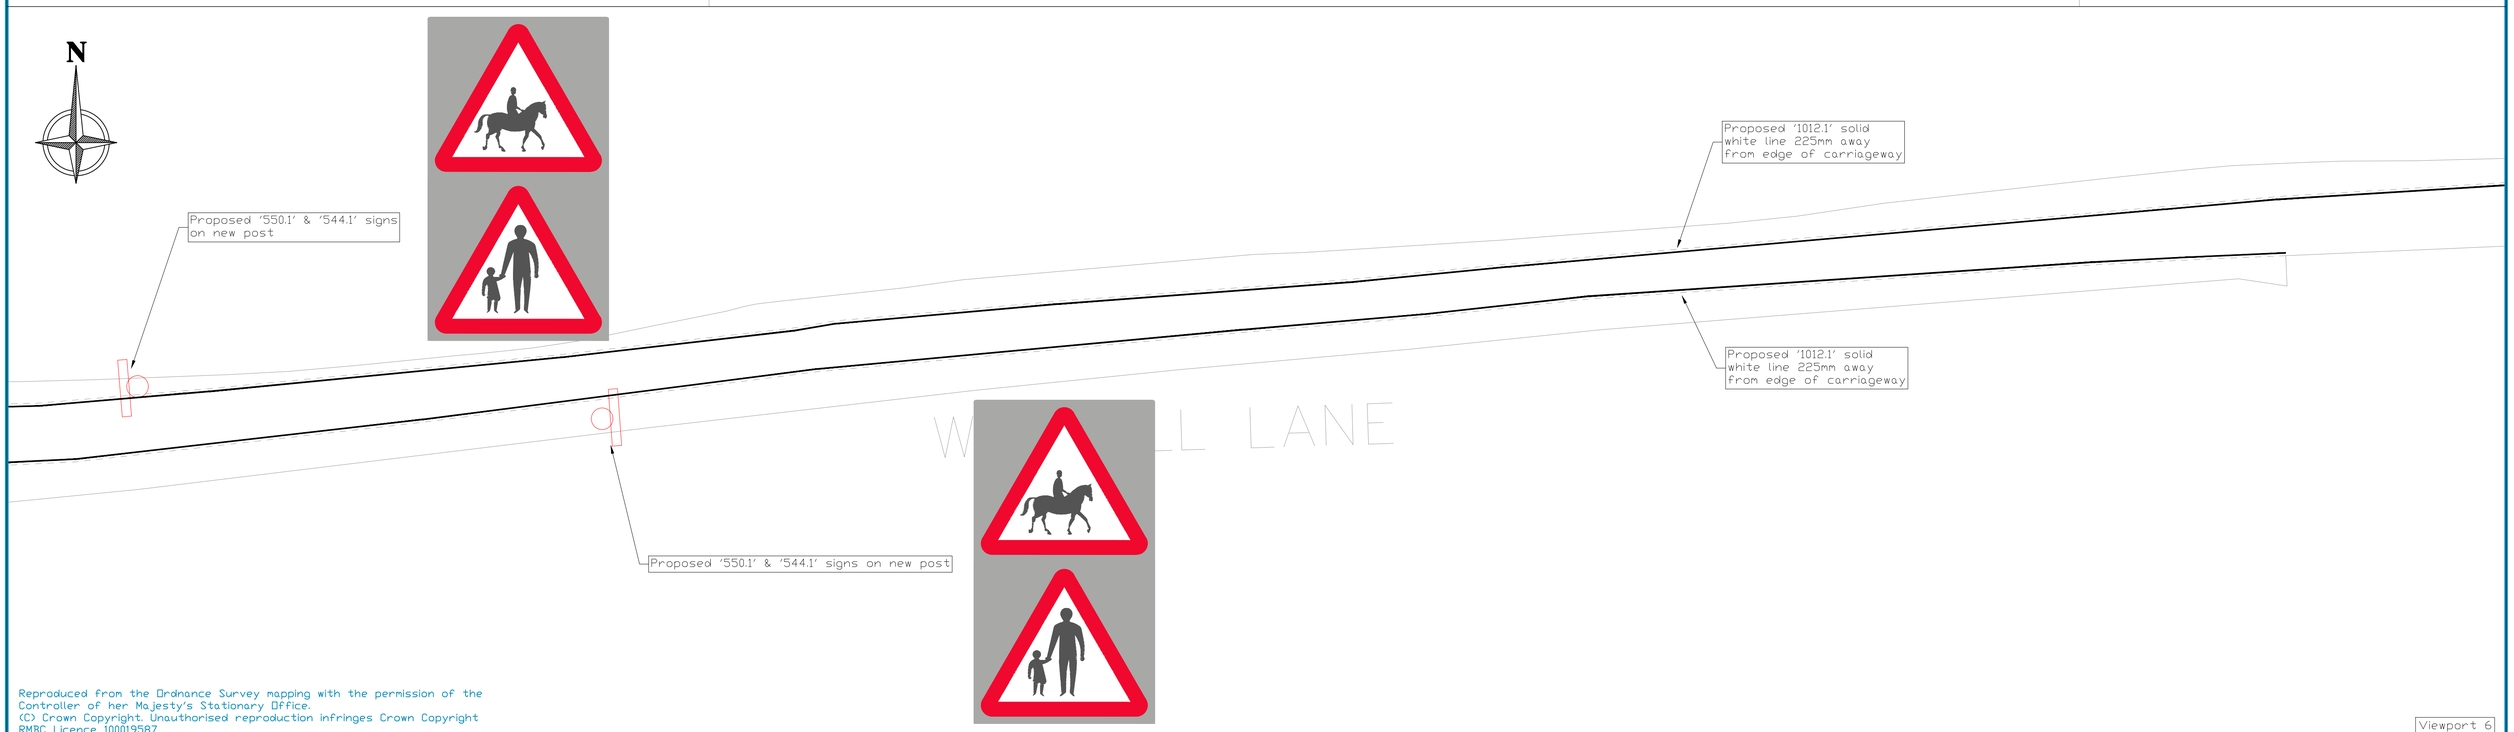

Reproduced from the Ordnance Survey mapping with the permission of the Controller of her Majesty's Stationary Office.
(C) Crown Copyright. Unauthorised reproduction infringes Crown Copyright
RMBC Licence 100019587

Rotherham Metropolitan Borough Council
Regeneration & Environment

Interim Strategic Director:
Andrew Bramidge MA Urban Regen

Rotherham Metropolitan Borough Council
Regeneration & Environment
Riverside House, Main Street,
Rotherham S60 1AE

Client:

Rev.	Description	Date	Initial	Chd.
1	Removal of red patches	11/6/24	RP	AL

Project: Harthill & Woodall LNRS

Title: Woodall Lane General Arrangement (2)

Dwg. No. 126/17/TT557 - 4 Rev 1

Scales (If A1) 1:250

Drawn JB Date 20/05/24 Chd. by RP