Appendix 1 - Grange Road, Broom

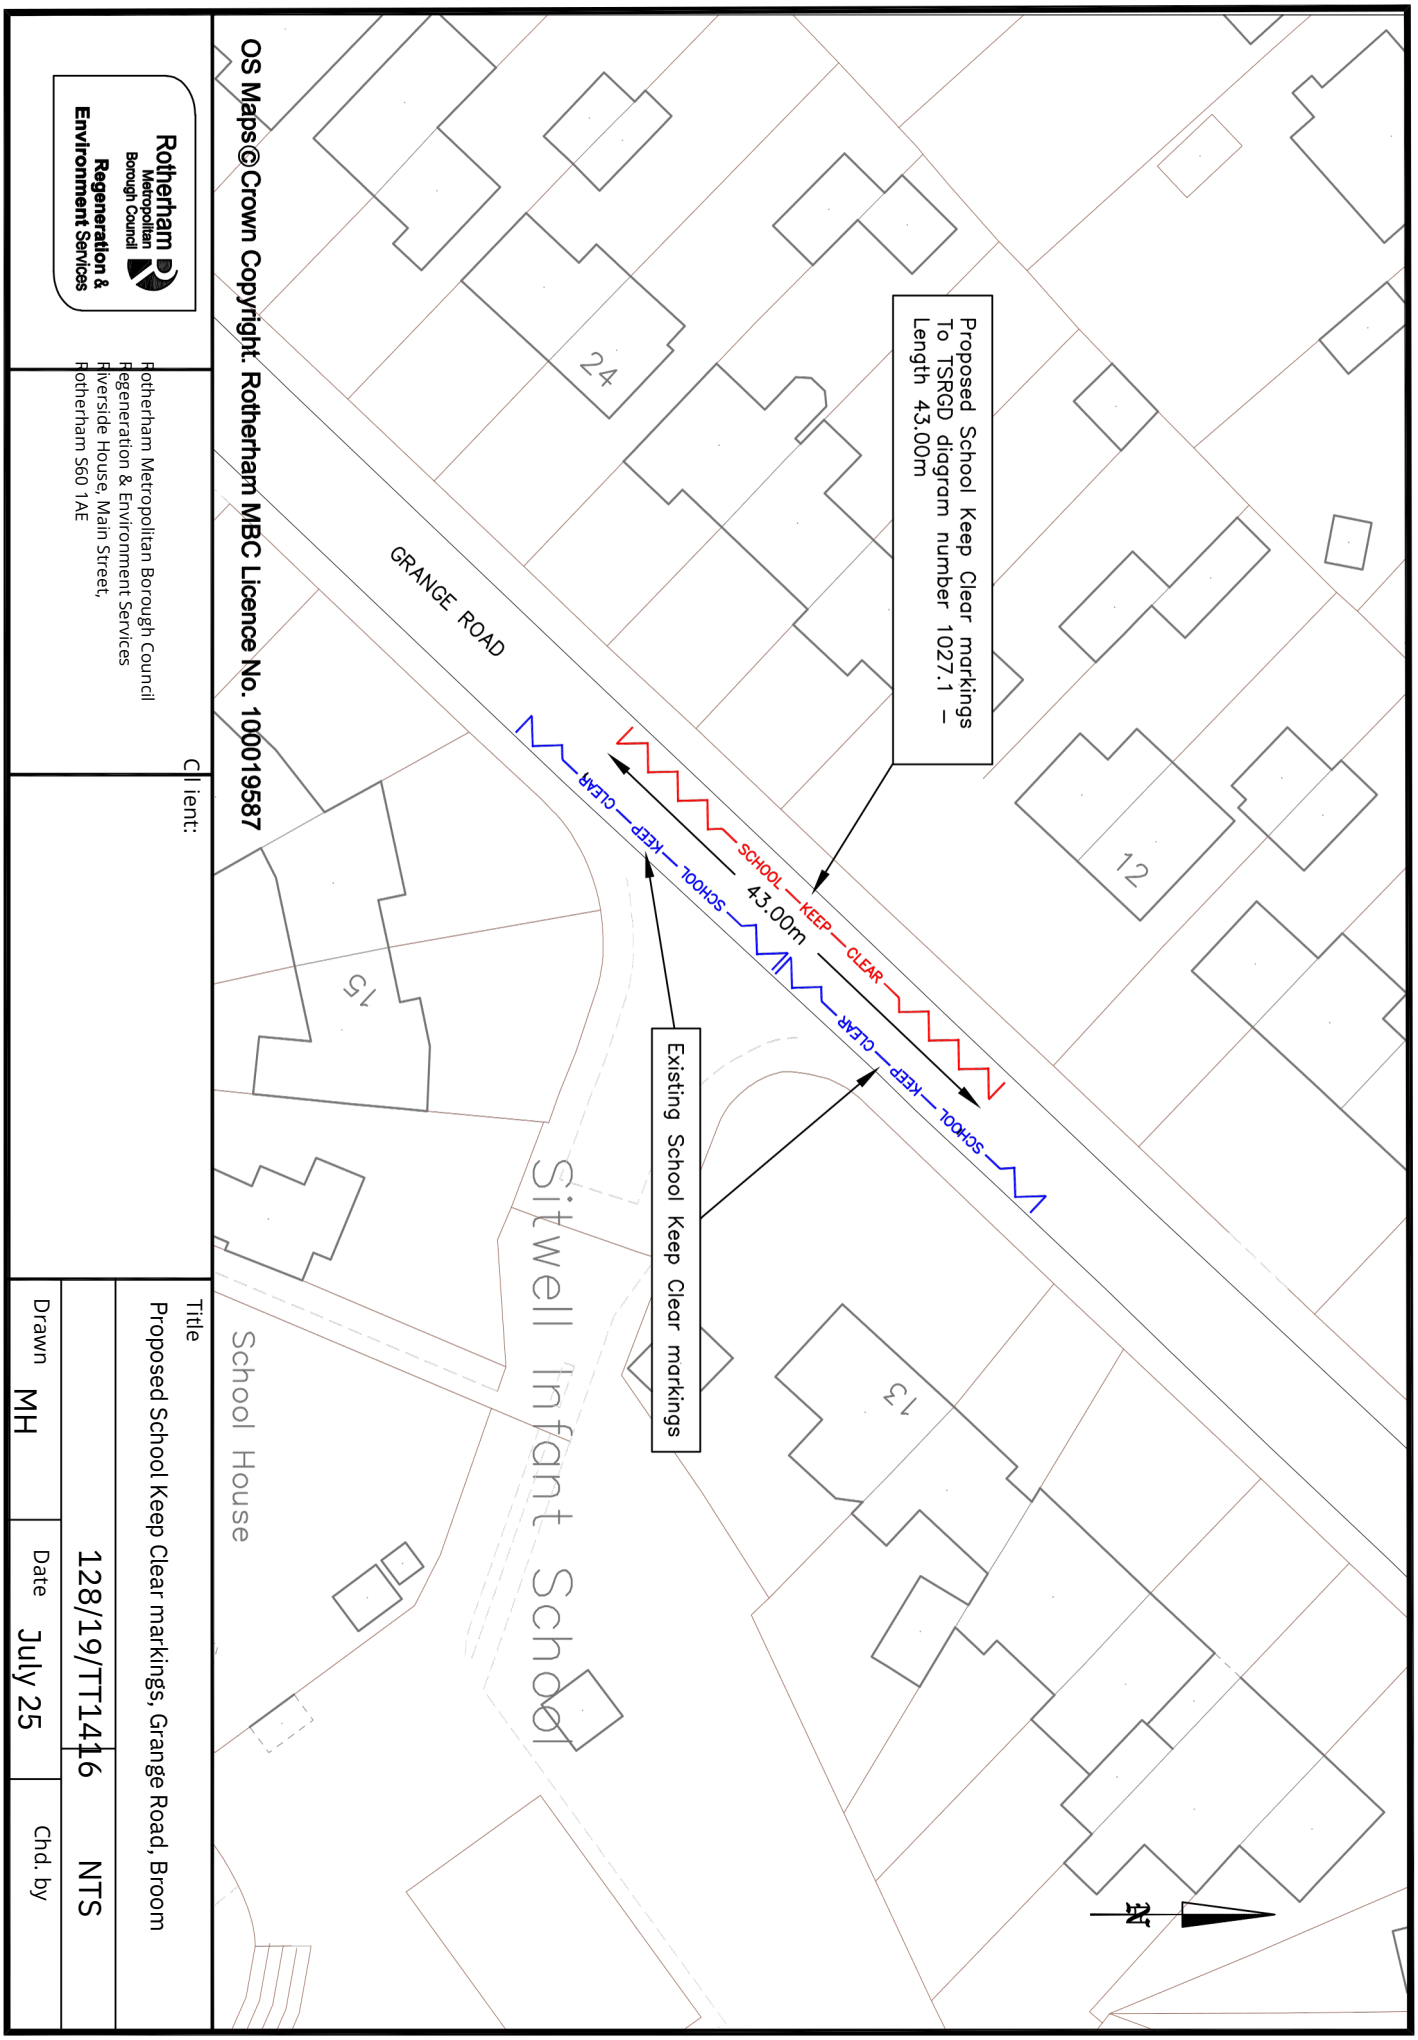

OS Maps©Crown Copyright. Rotherham MBC Licence No. 100019587

Rotherham Metropolitan Borough Council
Regeneration & Environment Services

Client:

Rotherham Metropolitan Borough Council
Regeneration & Environment Services
Riverside House, Main Street,
Rotherham S60 1AE

Title
Proposed School Keep Clear markings, Grange Road, Broom

128/19/TT1416	NTS	
Drawn MH	Date July 25	Chd. by