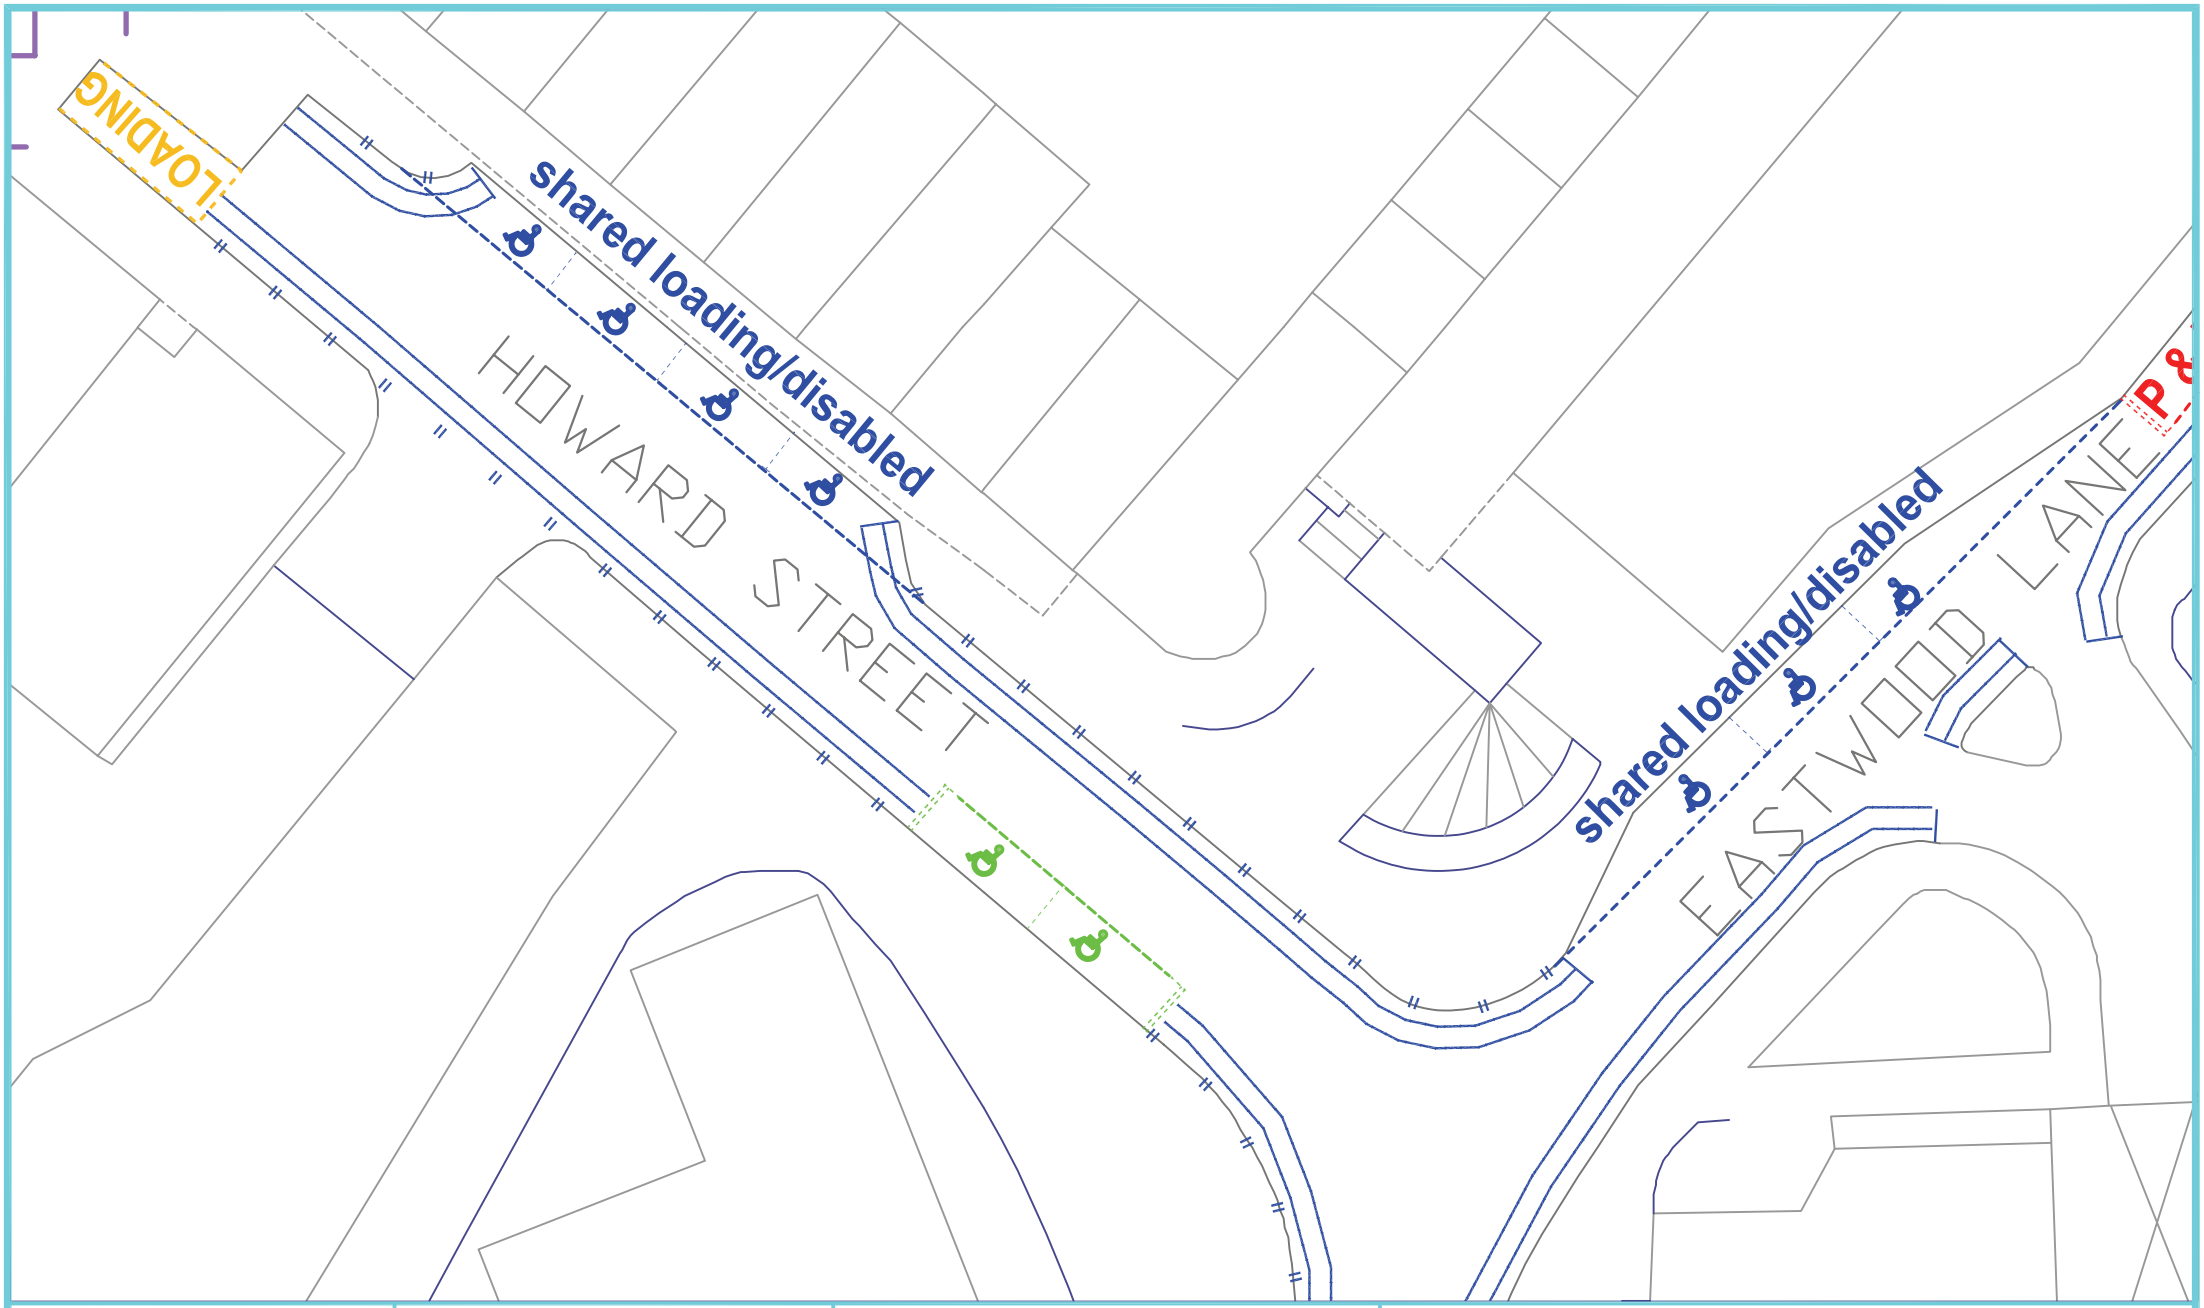


Rotherham Metropolitan Borough Council
Environment & Development Services

Strategic Director: Adam Wilkinson
BSc MBA PBEng FBEng FCIOB FRSA MIMgt

Rotherham Metropolitan Borough Council
Environment & Development Services
Bailey House, Rawmarsh Road,
Rotherham S60 1TD

Key:-

- Existing no waiting at any time
- Proposed disabled persons parking bay with max stay of 3 hrs no return in 2 hrs
- Existing disabled parking / loading bay proposed to introduce a max stay on parking of 3 hrs no return in 2 hrs

Title **Proposed amendments to the Controlled Parking Zone Extension Scheme - Howard Street**

Dwg. No.	Scales (If A4)
126/18/TT391C	N.T.S

Drawn	Date	Chd. by
G.R.P	Jan '08	TFS