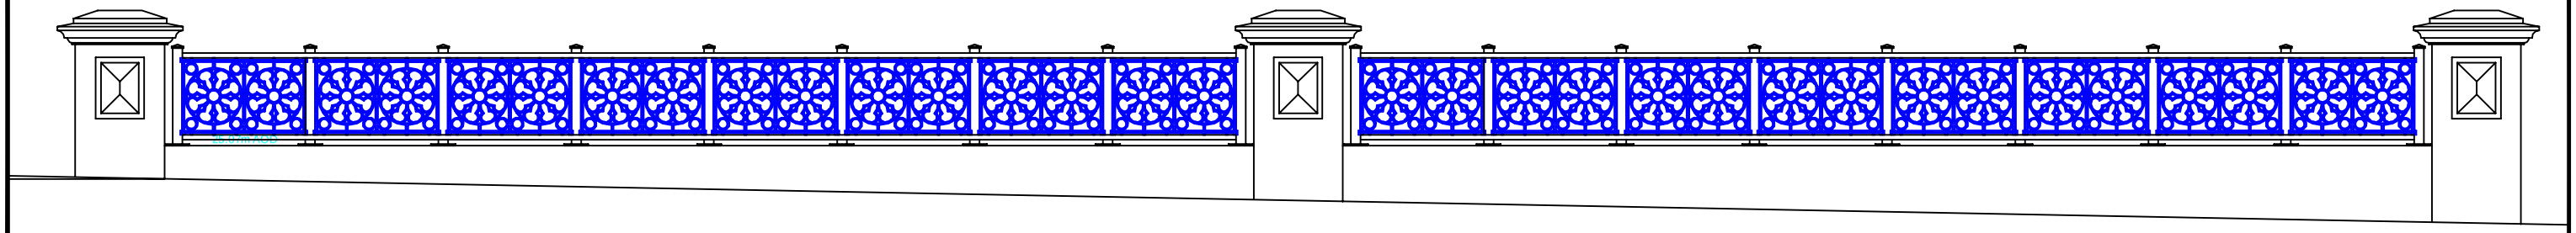

VIEW OF NORTH PARAPET FROM RAWMARSH ROAD

THIS DRAWING IS FOR GUIDANCE ONLY.
THE CURVED WINGWALL ADJACENT TO
THE PARAPET MAY NOT BE CONSTRUCTED
DUE TO THE LIMITED NUMBER OF SUITABLE
EXISTING STONES.

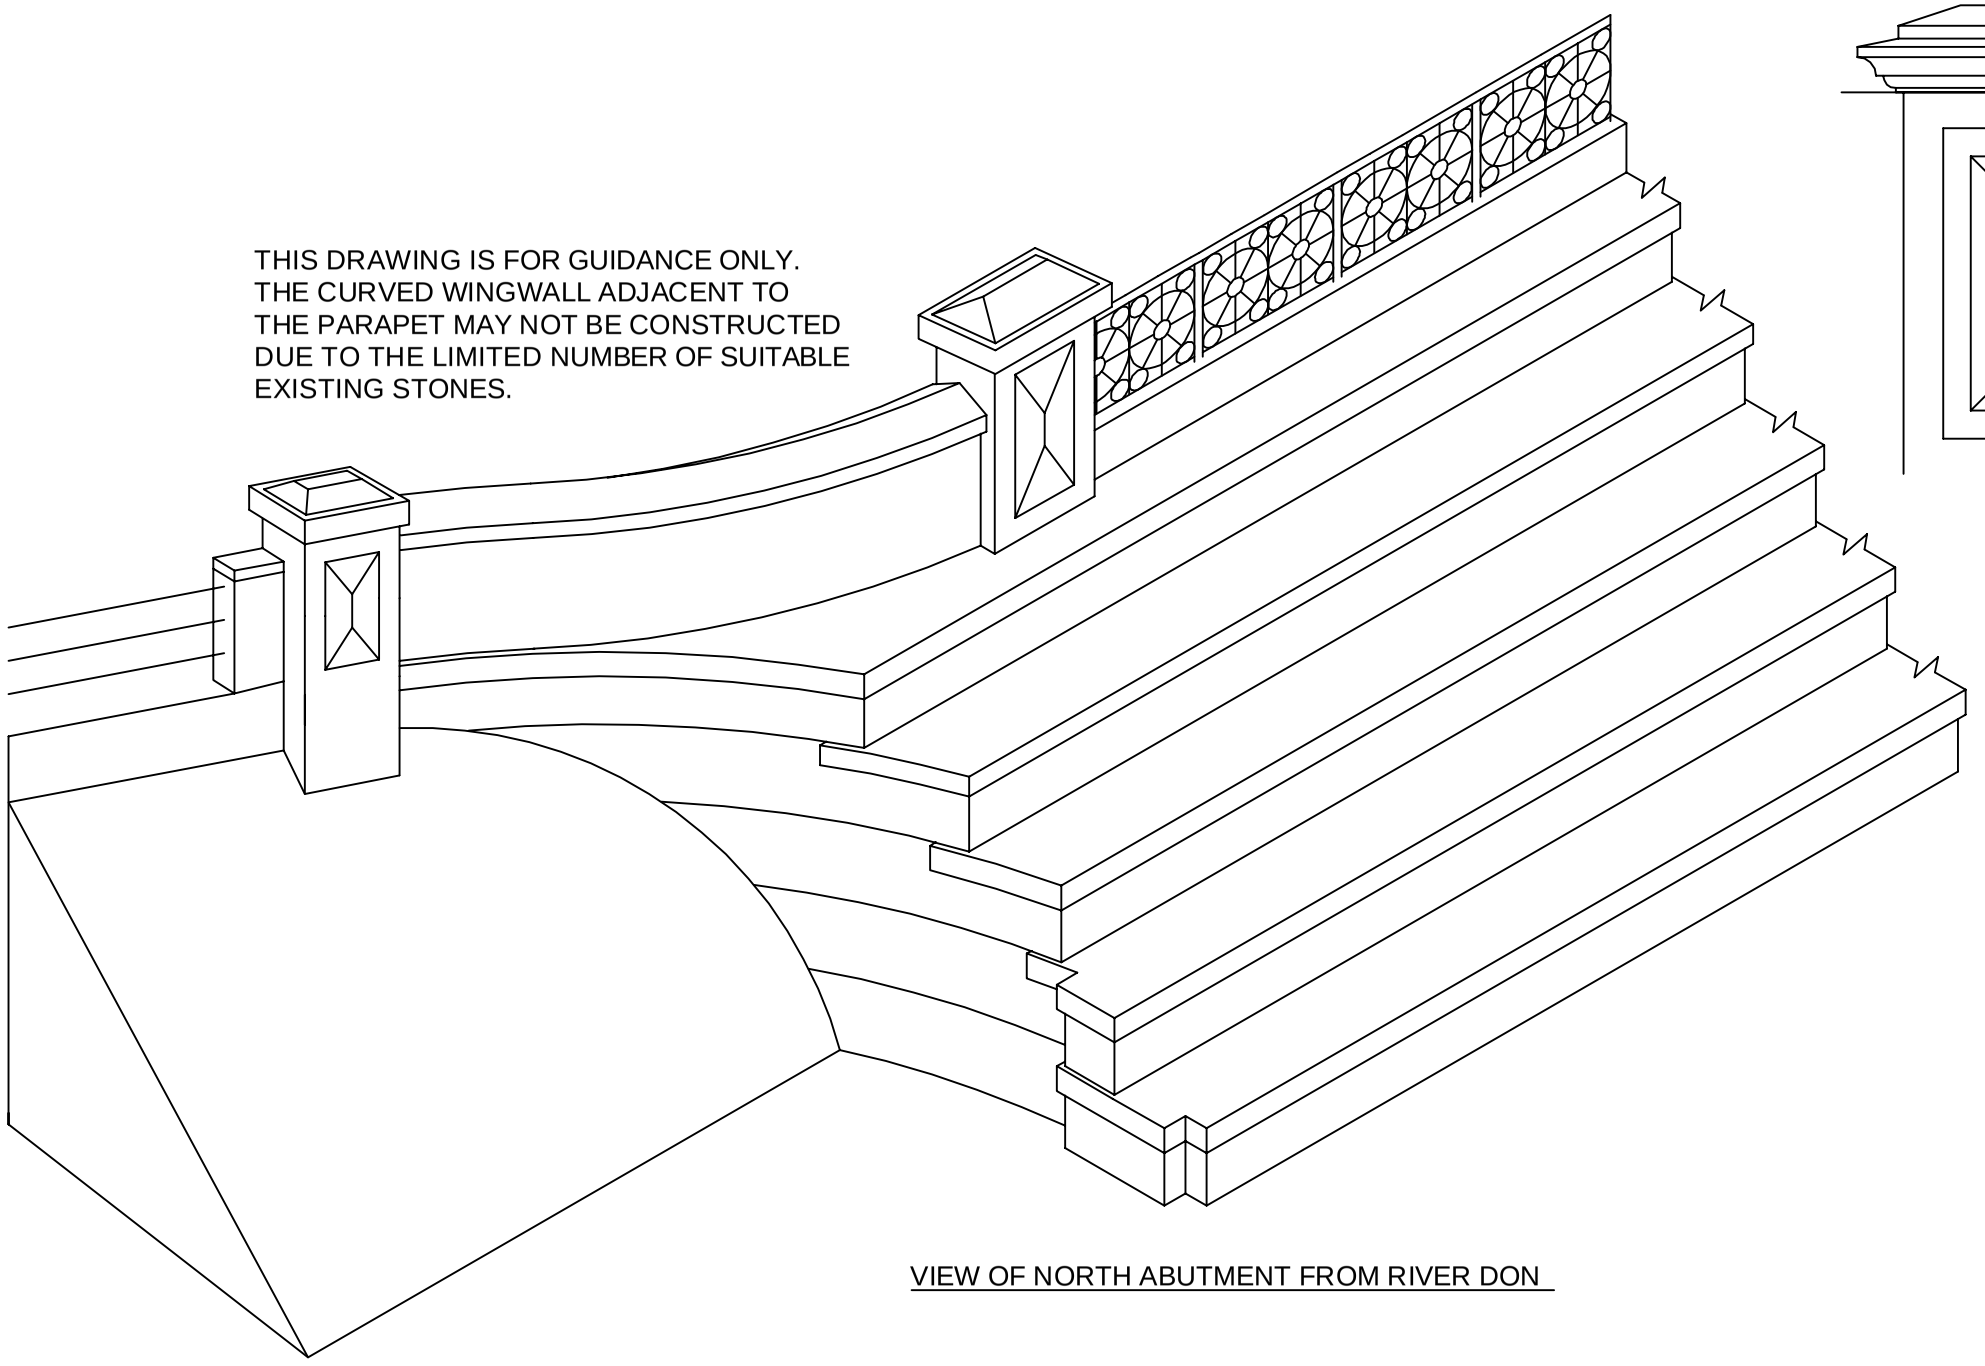

VIEW OF NORTH ABUTMENT FROM RIVER DON

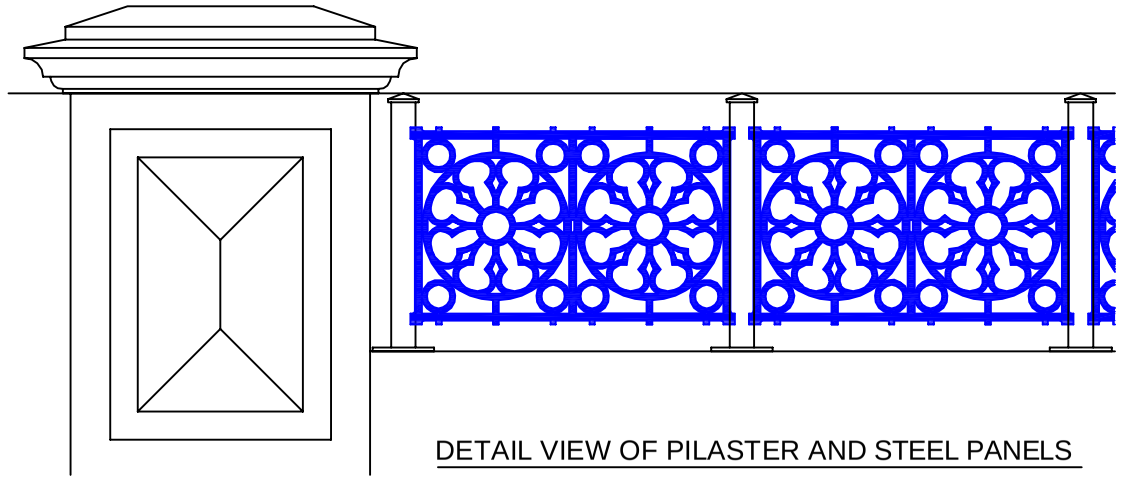

DETAIL VIEW OF PILASTER AND STEEL PANELS

ERECTED
ANNO DOMINI 1876
ALD BEC CHAMBERS
MAYOR

FOUNDATION STONE TO RELAID
SOMEWHERE IN THE WORKS

Rotherham Metropolitan Borough Council
Environment & Development Services

Strategic Director:
Karl Battersby Bsc (Hons) MTPL MRTPI

Rotherham Metropolitan Borough Council
Environment & Development Services
Bailey House, Rawmarsh Road,
Rotherham S60 1TD

Client:
Rotherham Investment and
Development Office

Rev.	Description	Date	Initial	Chd.

Project Templeborough to Rotherham Flood Alleviation Scheme Phase II
Removal of Don (Grafton Old) Bridge

Title Proposed Abutment and Parapet Finishing Works
Utilising Existing Components

Dwg. No. 182/3/198/ST5 **Rev**

Scales (If A2) Not to Scale

Drawn CRW / FM **Date** Sept 2008 **Chd. by**

PDF created with pdfFactory trial version www.pdffactory.com