APPENDIX 'C'

KEY

Proposed Tarmac Parking Bay

Existing Verged Area To Be Re-Soiled & Seeded As Required

Notes

1. All works are subject to planning approval.
2. Where required, vehicular dropped crossings will be provided.
3. All works are subjest to the location of utilities apparatus.

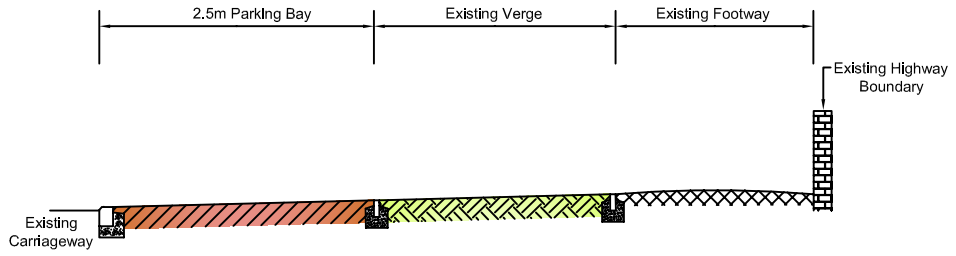

TYPICAL SECTION
SCALE 1:50

Rotherham Metropolitan Borough Council
Environment & Development Services

Strategic Director:
Karl Battersby Bsc (Hons) MTPL MRTPI

Rotherham Metropolitan Borough Council
Environment & Development Services
Bailey House, Rawmarsh Road,
Rotherham S60 1TD

Client:

Rev.	Description	Date	Initial	Chd.

Project East Dene - Chestnut Avenue

Title Environmental Improvements

Dwg. No.	123/M162/ED/01	Rev	
Scales (if A2)	1:500		
Drawn	LSG	Date Sept 2009	Chd. by