APPENDIX 'E'

KEY

Existing Verge To Be Surfaced In Green Tarmac Forming Parking Area

Existing Footway To Be Resurfaced

Notes

1. All works are subject to planning approval.
2. Layout could chance due to proximity of trees and telegraph poles.
3. All works are subjest to the location of utilities apparatus.

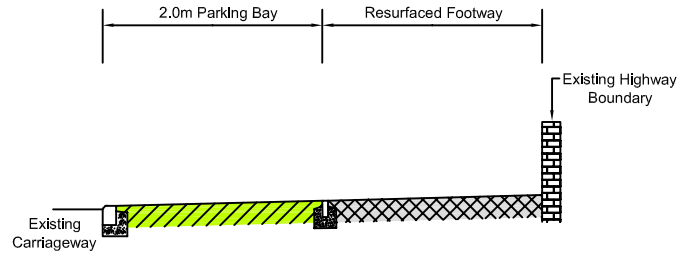

TYPICAL SECTION
SCALE 1:50

Example of "Green Surfaced" Verge Hardening

Rotherham Metropolitan Borough Council
Environment & Development Services

Strategic Director:
Karl Battersby Bsc (Hons) MTPL MRTPI

Rotherham Metropolitan Borough Council
Environment & Development Services
Bailey House, Rawmarsh Road,
Rotherham S60 1TD

Client:

Rev.	Description	Date	Initial	Chd.

Project	East Dene - Park Road
Title	Environmental Improvements
Dwg. No.	123/M162/ED/04
Rev	
Scales (if A2)	1:500
Drawn	LSG
Date	Sept 2009
Chd. by	