APPENDIX "C"

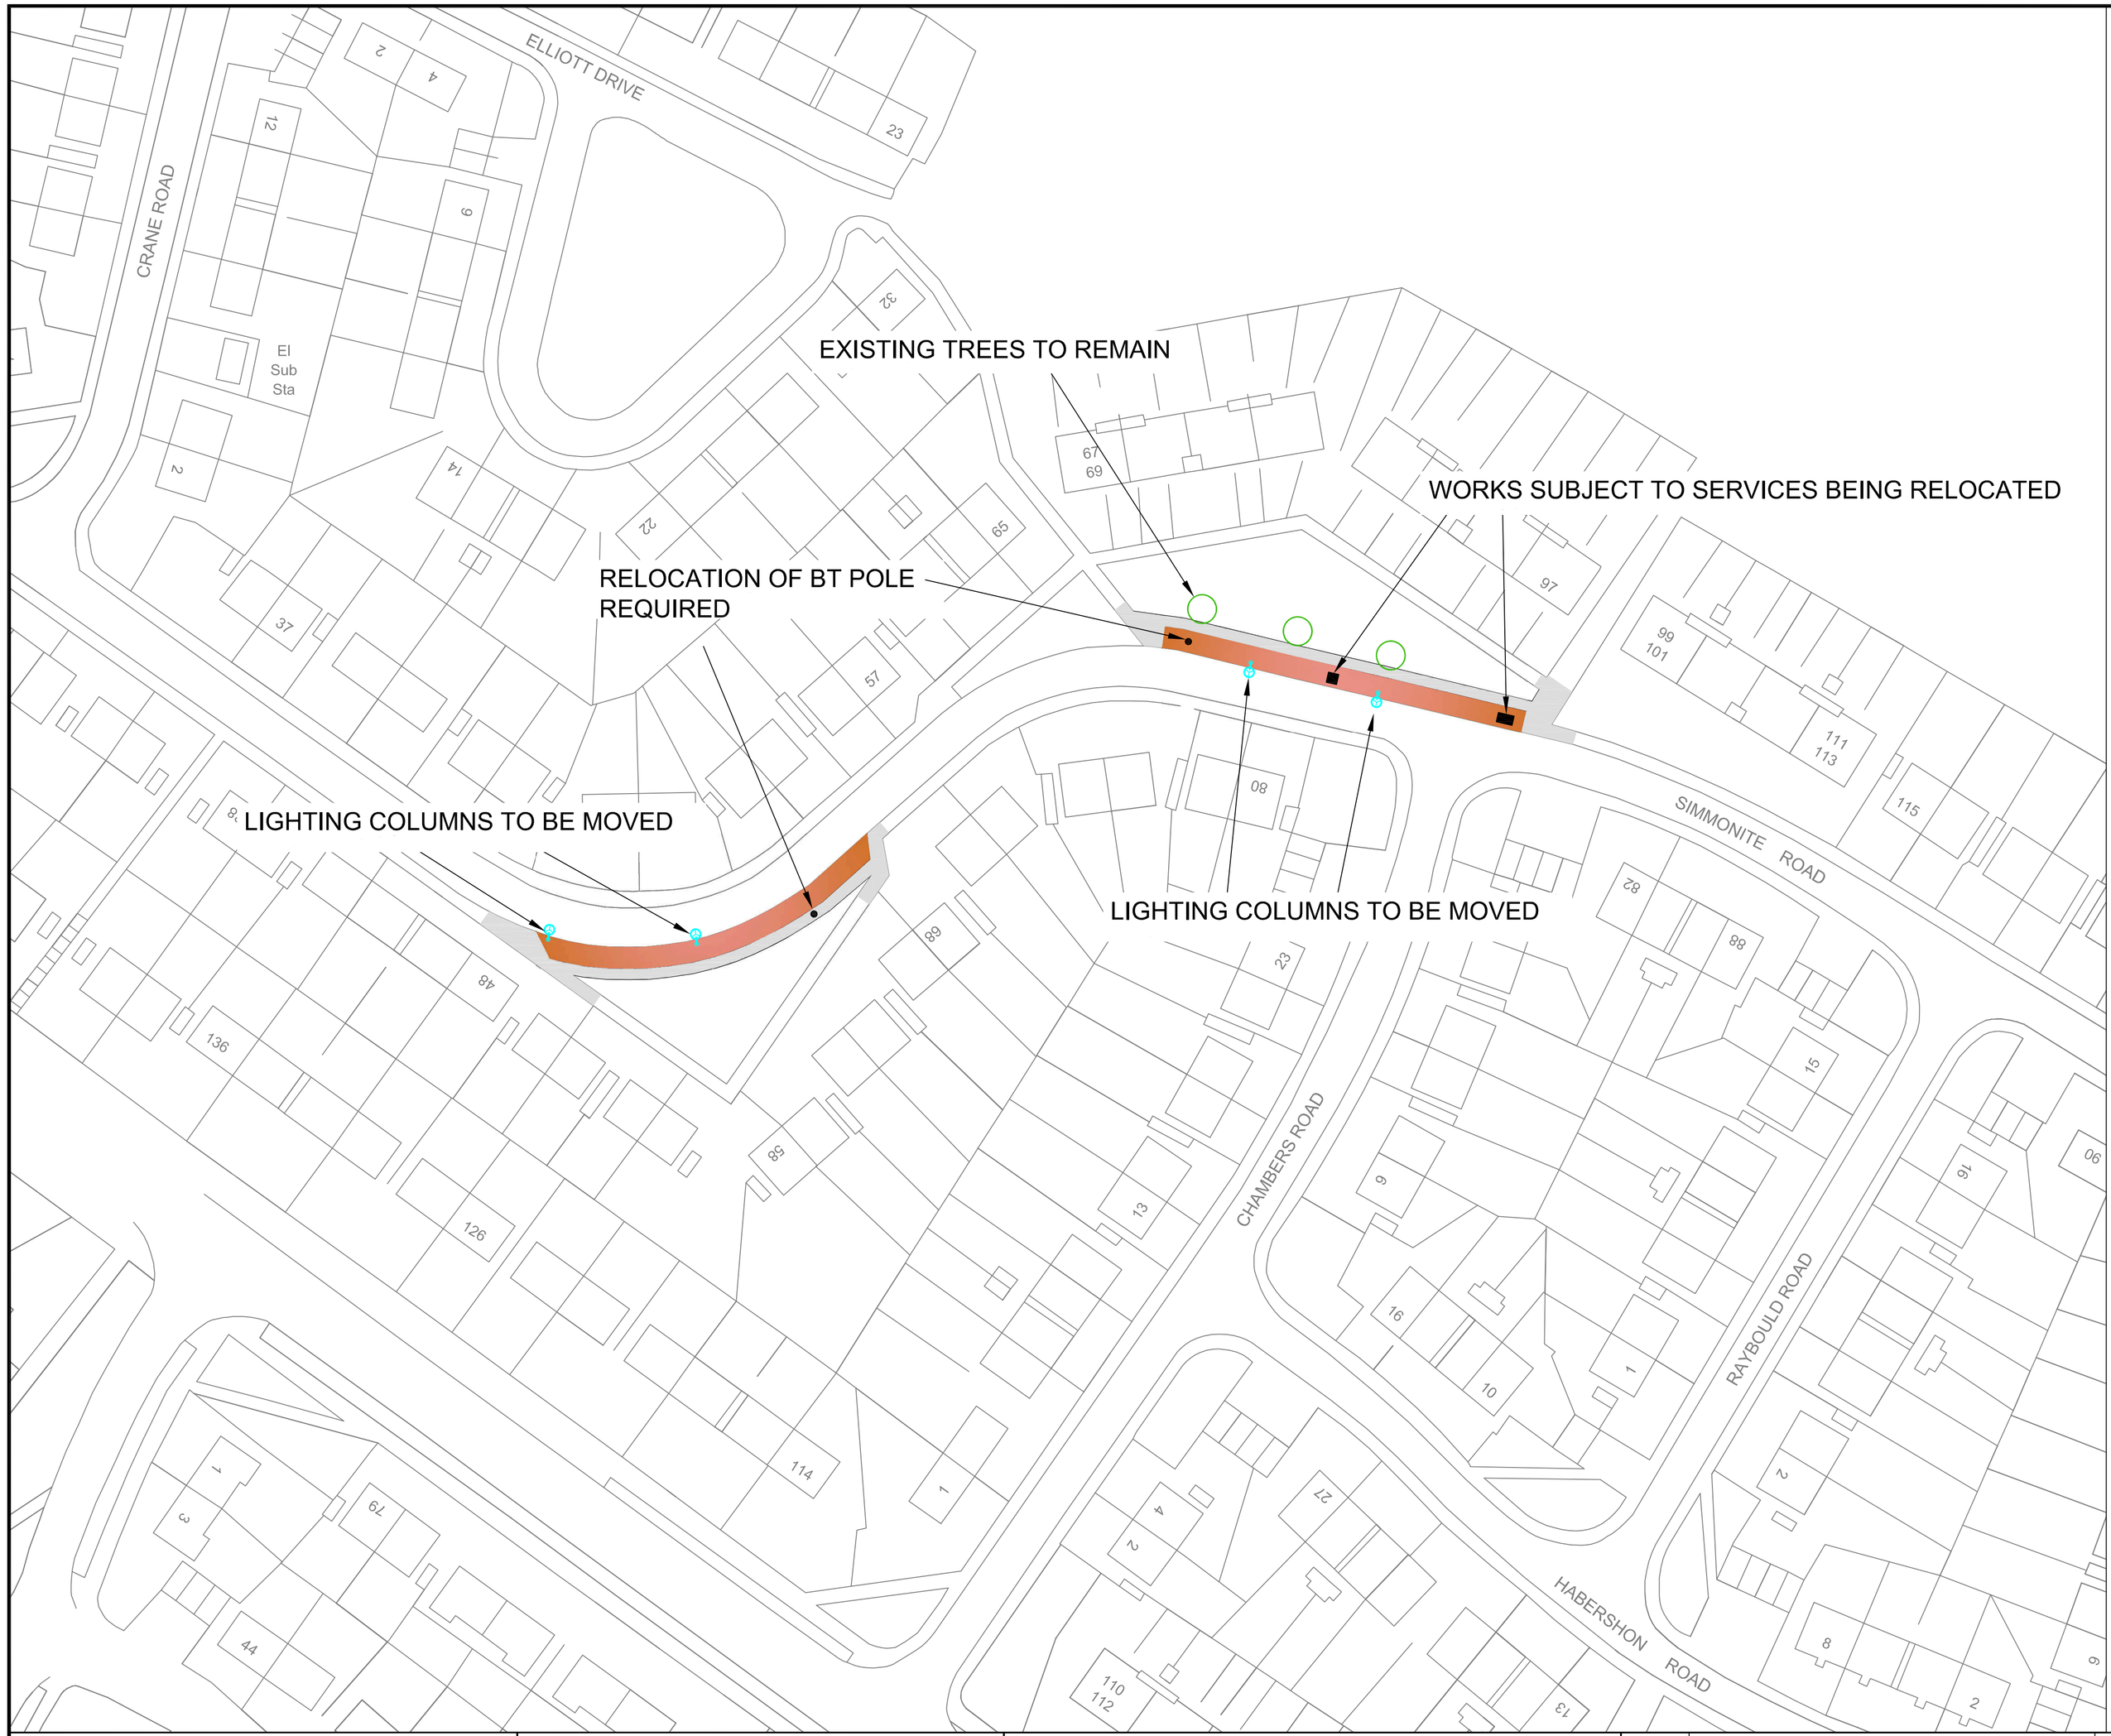

KEY

- Proposed footway
- Proposed parking bay
- Existing tree
- Street lighting column
- Service box/manhole

NOTES

1. All works are subject to planning approval.
2. All works are subject to the location of utilities apparatus.

Rotherham Metropolitan Borough Council
Environment & Development Services

Strategic Director:
Karl Battersby Bsc (Hons) MTPL MRTPI

Rotherham Metropolitan Borough Council
Environment & Development Services
Bailey House, Rawmarsh Road,
Rotherham S60 1TD

Client:

Rev.	Description	Date	Initial	Chd.

Project	DECENT HOMES ENVIRONMENTAL IMPROVEMENT WORKS
Title	SIMMONITE ROAD, KIMBERWORTH
Dwg. No.	123/M162/Y2/10
Rev	
Scales (if A1)	1:500
Drawn	DJS
Date	FEB 2010
Chd. by	NF