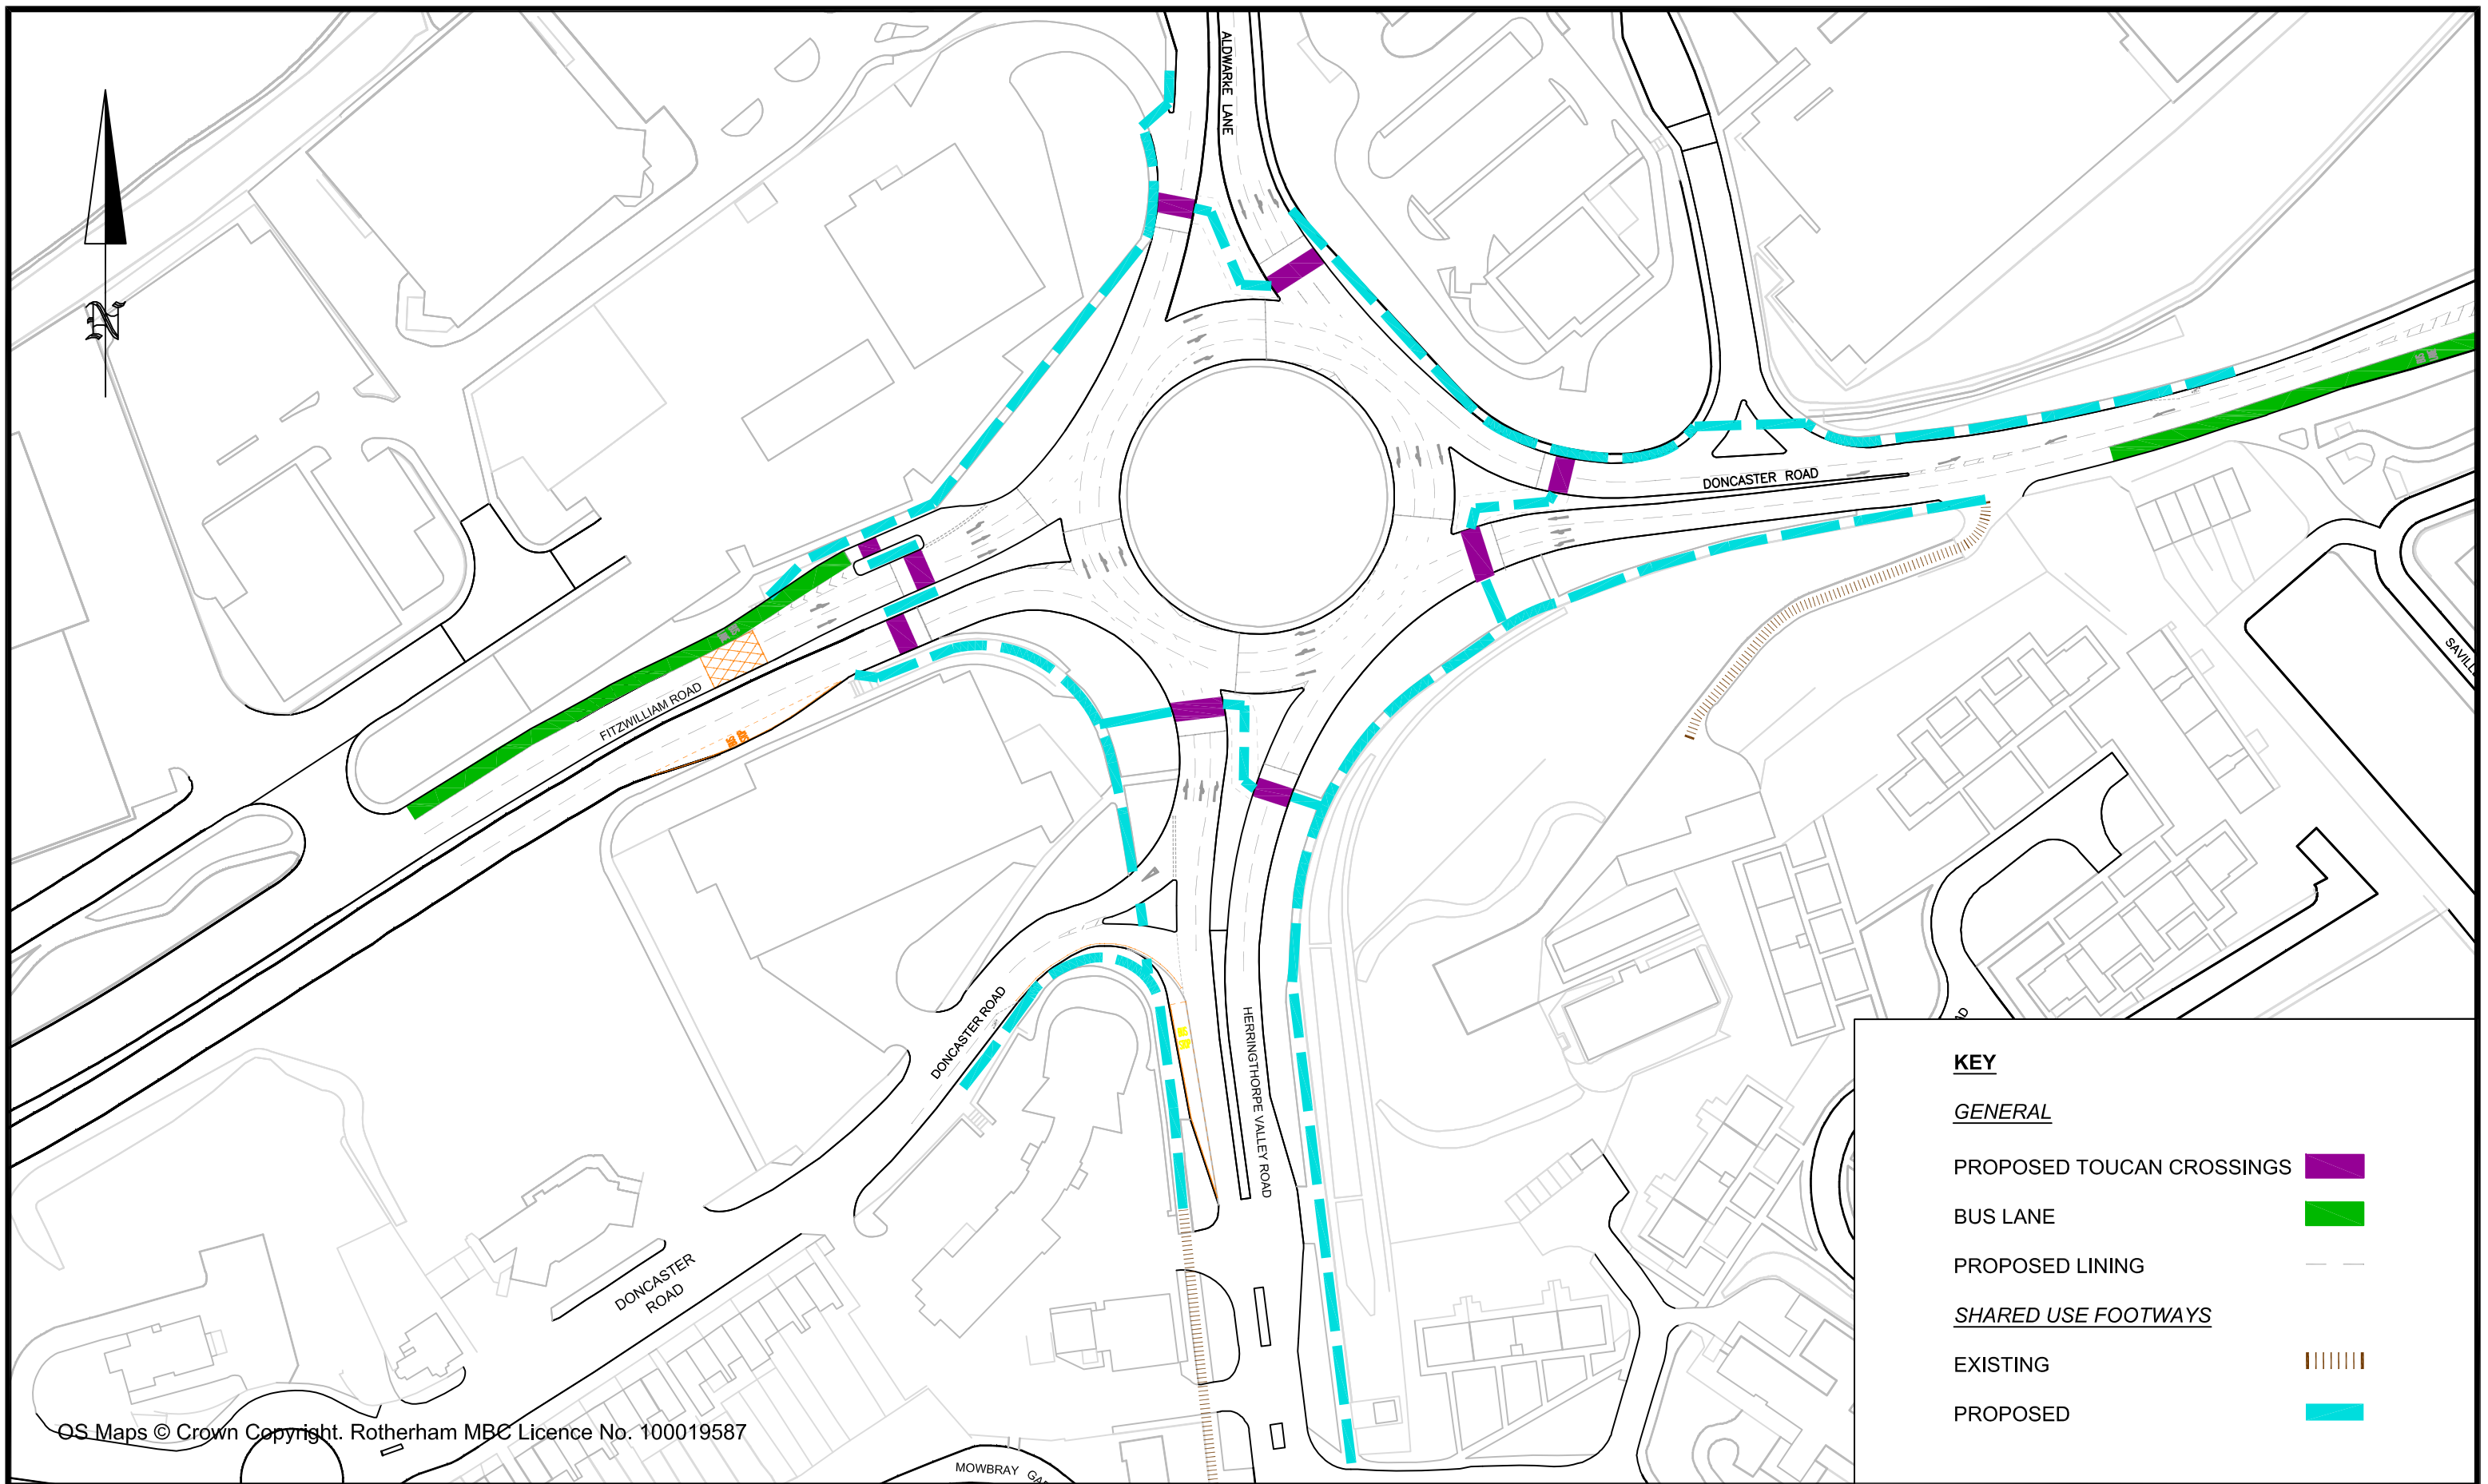


OS Maps © Crown Copyright. Rotherham MBC Licence No. 100019587

Rotherham Metropolitan Borough Council
**Environment & Development Services**

Strategic Director:
Karl Battersby Bsc (Hons) MTPL MRTPI

**Rotherham Metropolitan Borough Council**
**Environment & Development Services**
**Bailey House, Rawmarsh Road,**
**Rotherham S60 1TD**

**Client:**

| Rev. | Description |
|---|---|
| | |

**Title** ROTHERHAM A630 CORRIDOR
MUSHROOM ROUNDABOUT

PRELIMINARY DESIGN- SHARED USE FOOTWAY

| Dwg. No. | Rev. | Scales (if A3) |
|---|---|---|
| 126/17/TT127 | | NTS |

| Drawn | Date | Chd. by |
|---|---|---|
| AS (P&T) | AUG 2010 | ASB (P&T) |