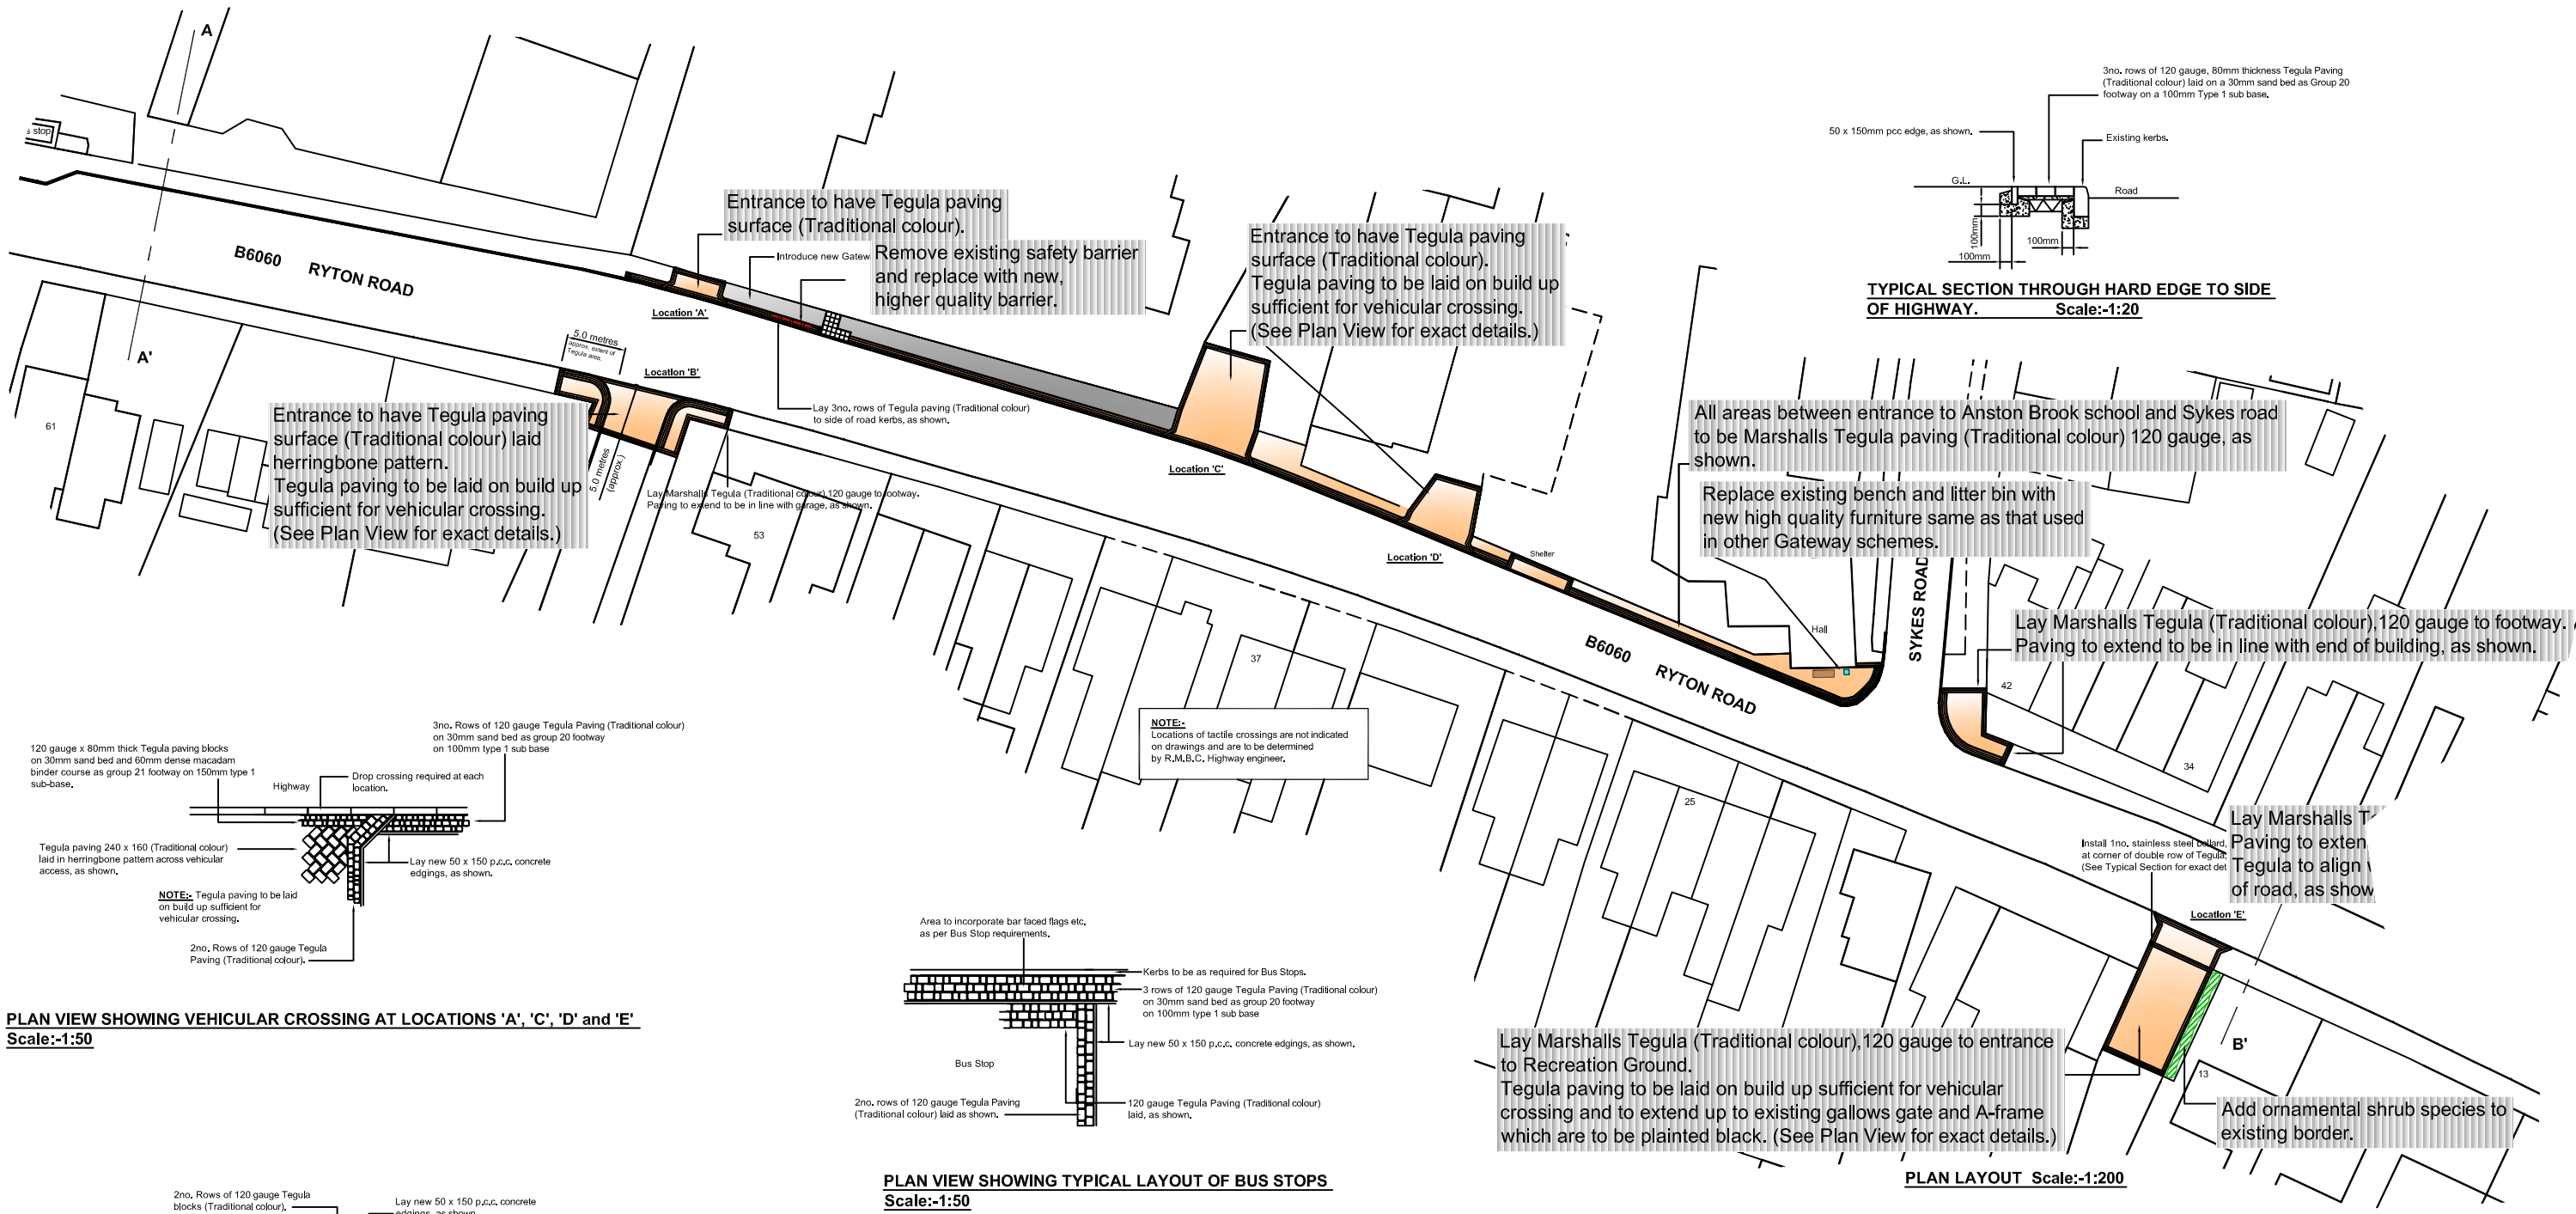

TYPICAL SECTION THROUGH HARD EDGE TO SIDE OF HIGHWAY. Scale:-1:20

PLAN VIEW SHOWING VEHICULAR CROSSING AT LOCATIONS 'A', 'C', 'D' and 'E' Scale:-1:50

PLAN VIEW SHOWING TYPICAL LAYOUT OF BUS STOPS Scale:-1:50

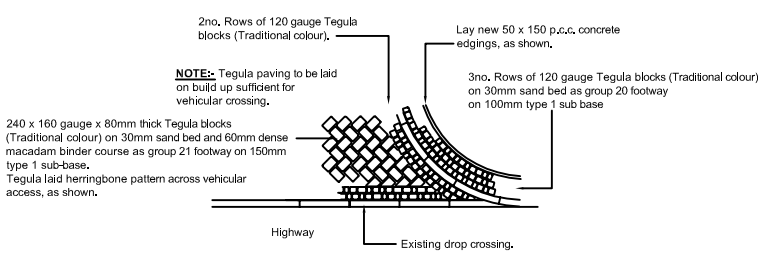

PLAN VIEW SHOWING VEHICULAR CROSSING AT LOCATION 'B' Scale:-1:50

PLAN LAYOUT Scale:-1:200

Rotherham Metropolitan Borough Council
Environment & Development Services
Strategic Director:
Karl Battersby Bsc (Hons) MTPL MRTPI

Rotherham Metropolitan Borough Council
Environment & Development Services
Bailey House, Rawmarsh Road,
Rotherham S60 1TD

Client:

Rev.	Description	Date	Initial	Chd.

Project: RYTON ROAD - GATEWAYS
SECTION A - A' TO SECTION B - B'

Title: LAYOUT DETAILS

Dwg. No. L4659/201/B Rev

Scales @ A0: as shown

Drawn: MJH Date: April '10 Chd. by: SB