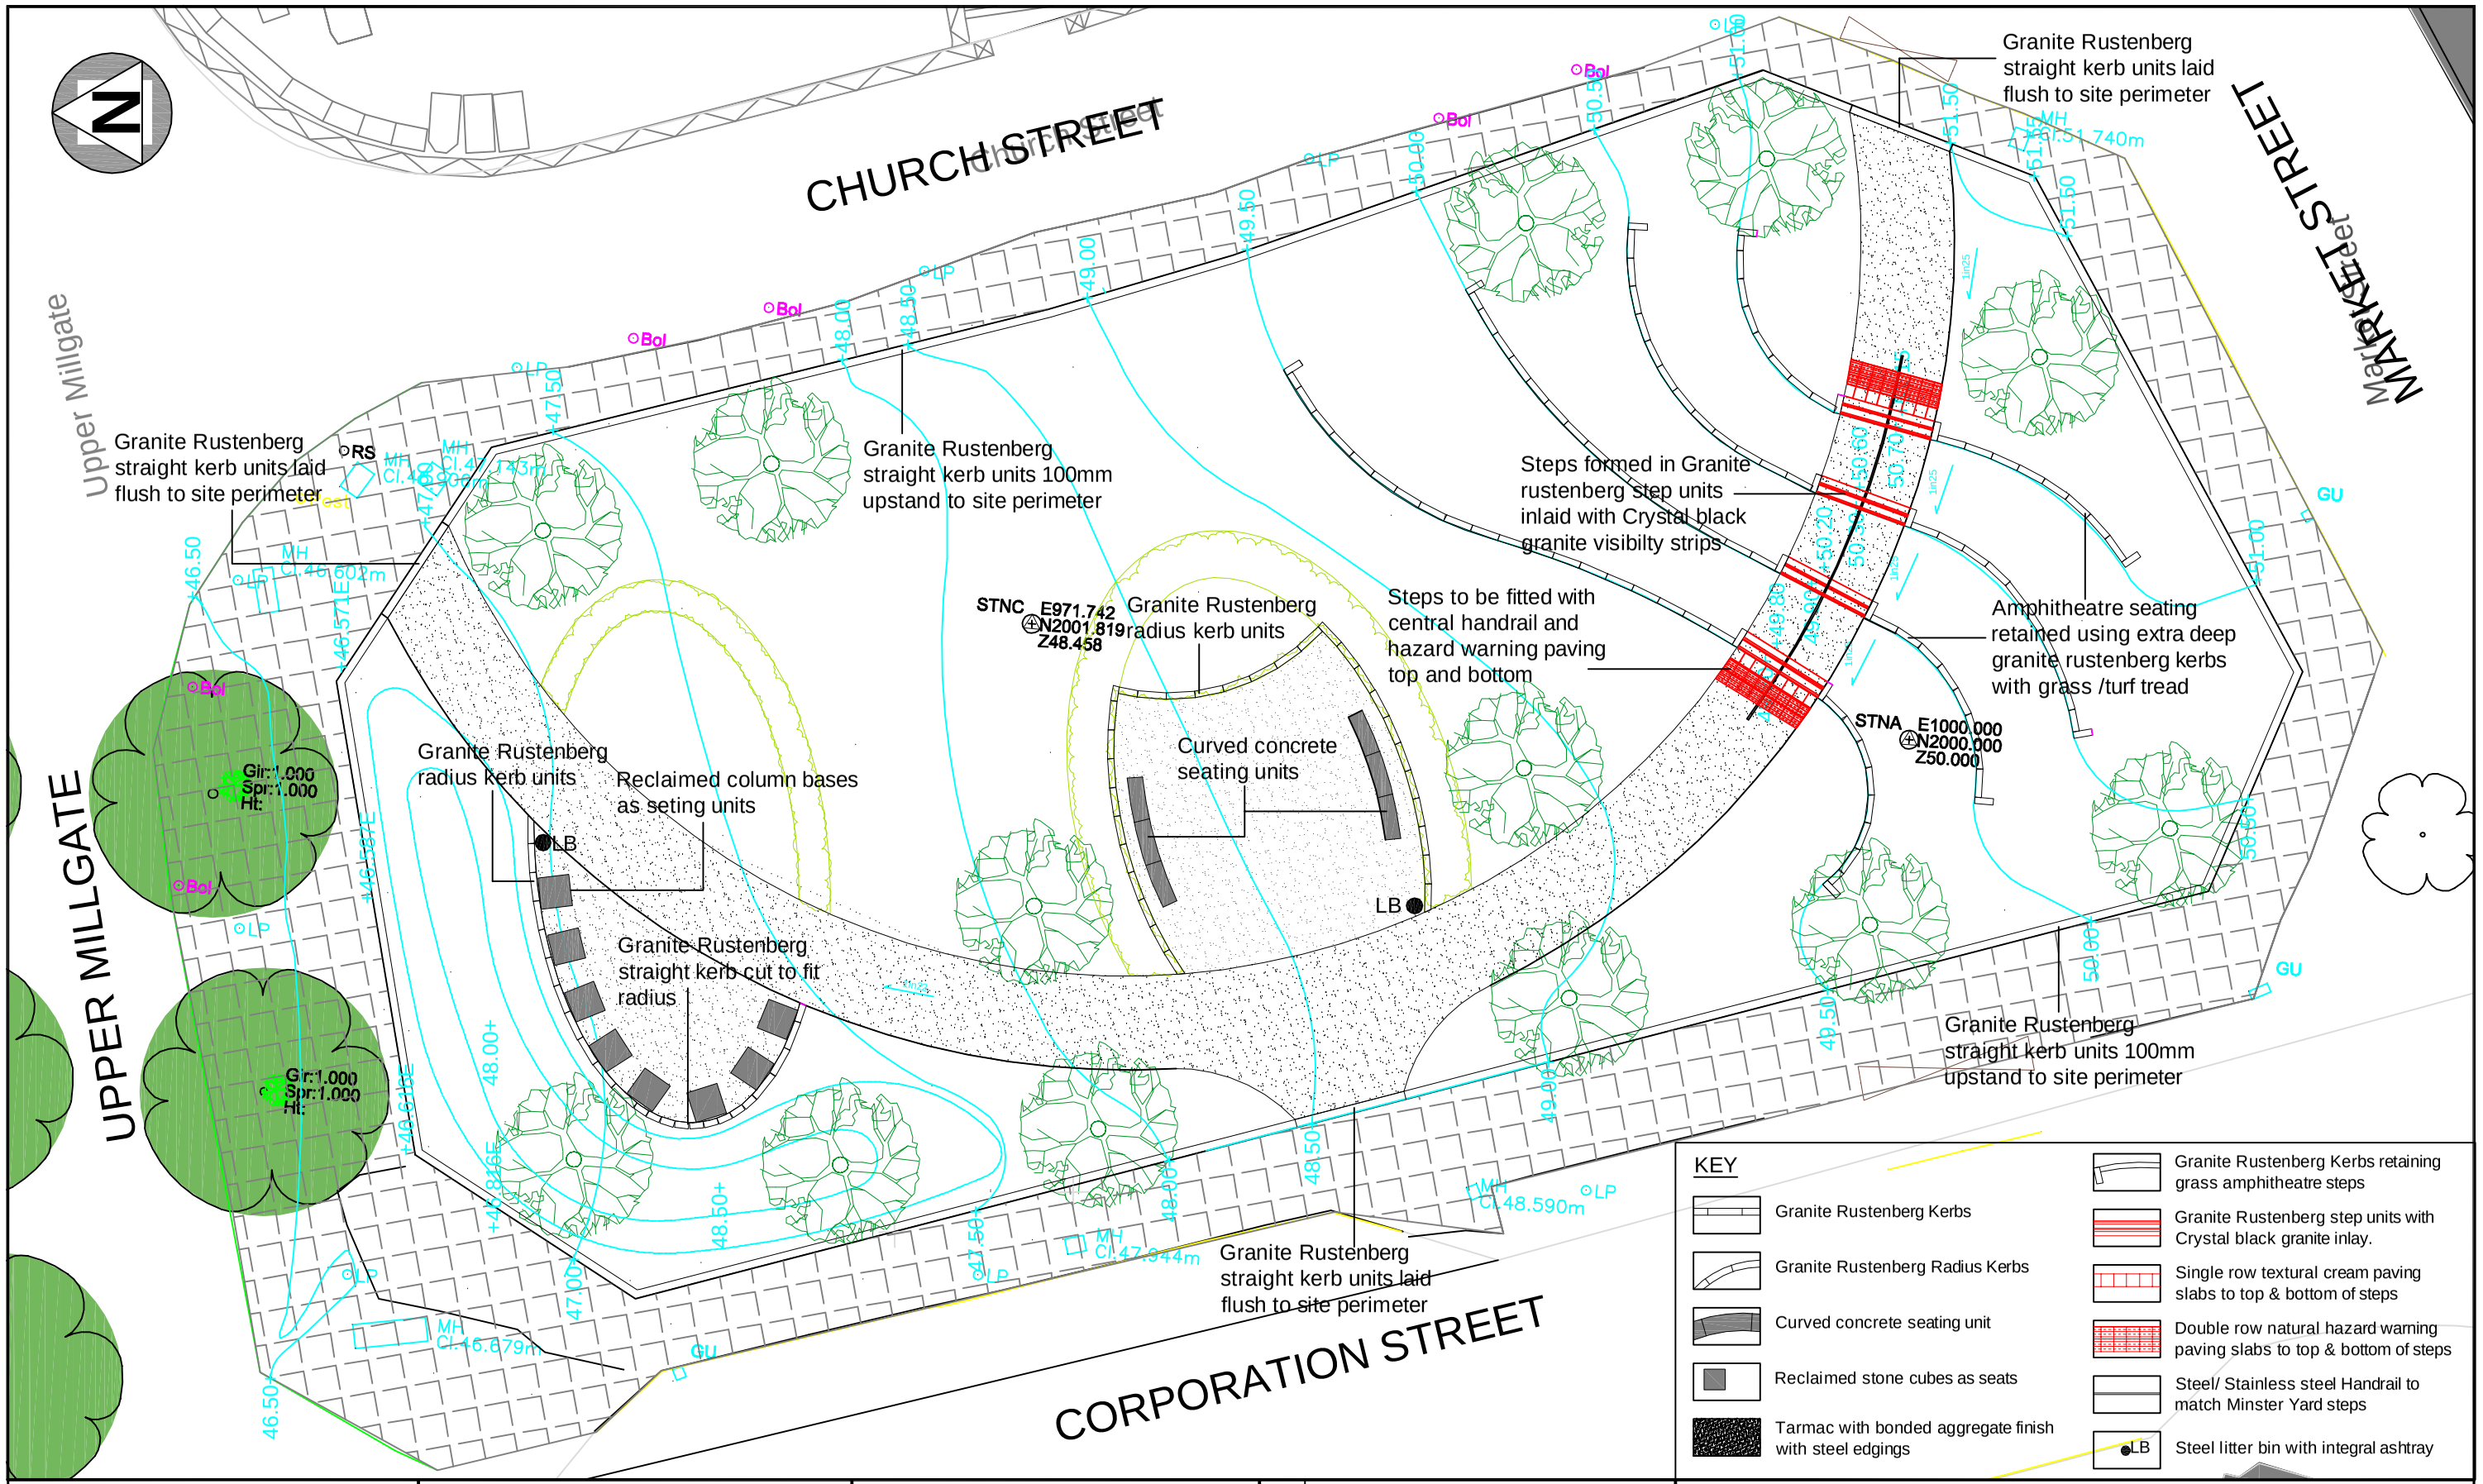

Rotherham Metropolitan Borough Council
Environment & Development Services

Strategic Director:
Karl Battersby Bsc (Hons) MTPL MRTPI

Rotherham Metropolitan Borough Council
Environment & Development Services
Bailey House, Rawmarsh Road,
Rotherham S60 1TD

Client:
RiDO

Rev.	Description
A	Proposed disabled parking bays omitted at client request. 26/10/10

Title
MINSTER GARDENS
HARDWORKS GENERAL ARRANGEMENT PLAN

Dwg. No.	Rev.	Scales (if A3)
L4753/2-201	A	1:200

Drawn	Date	Chd. by
SJH	SEPT 2010	APB

PDF created with pdfFactory trial version www.pdffactory.com