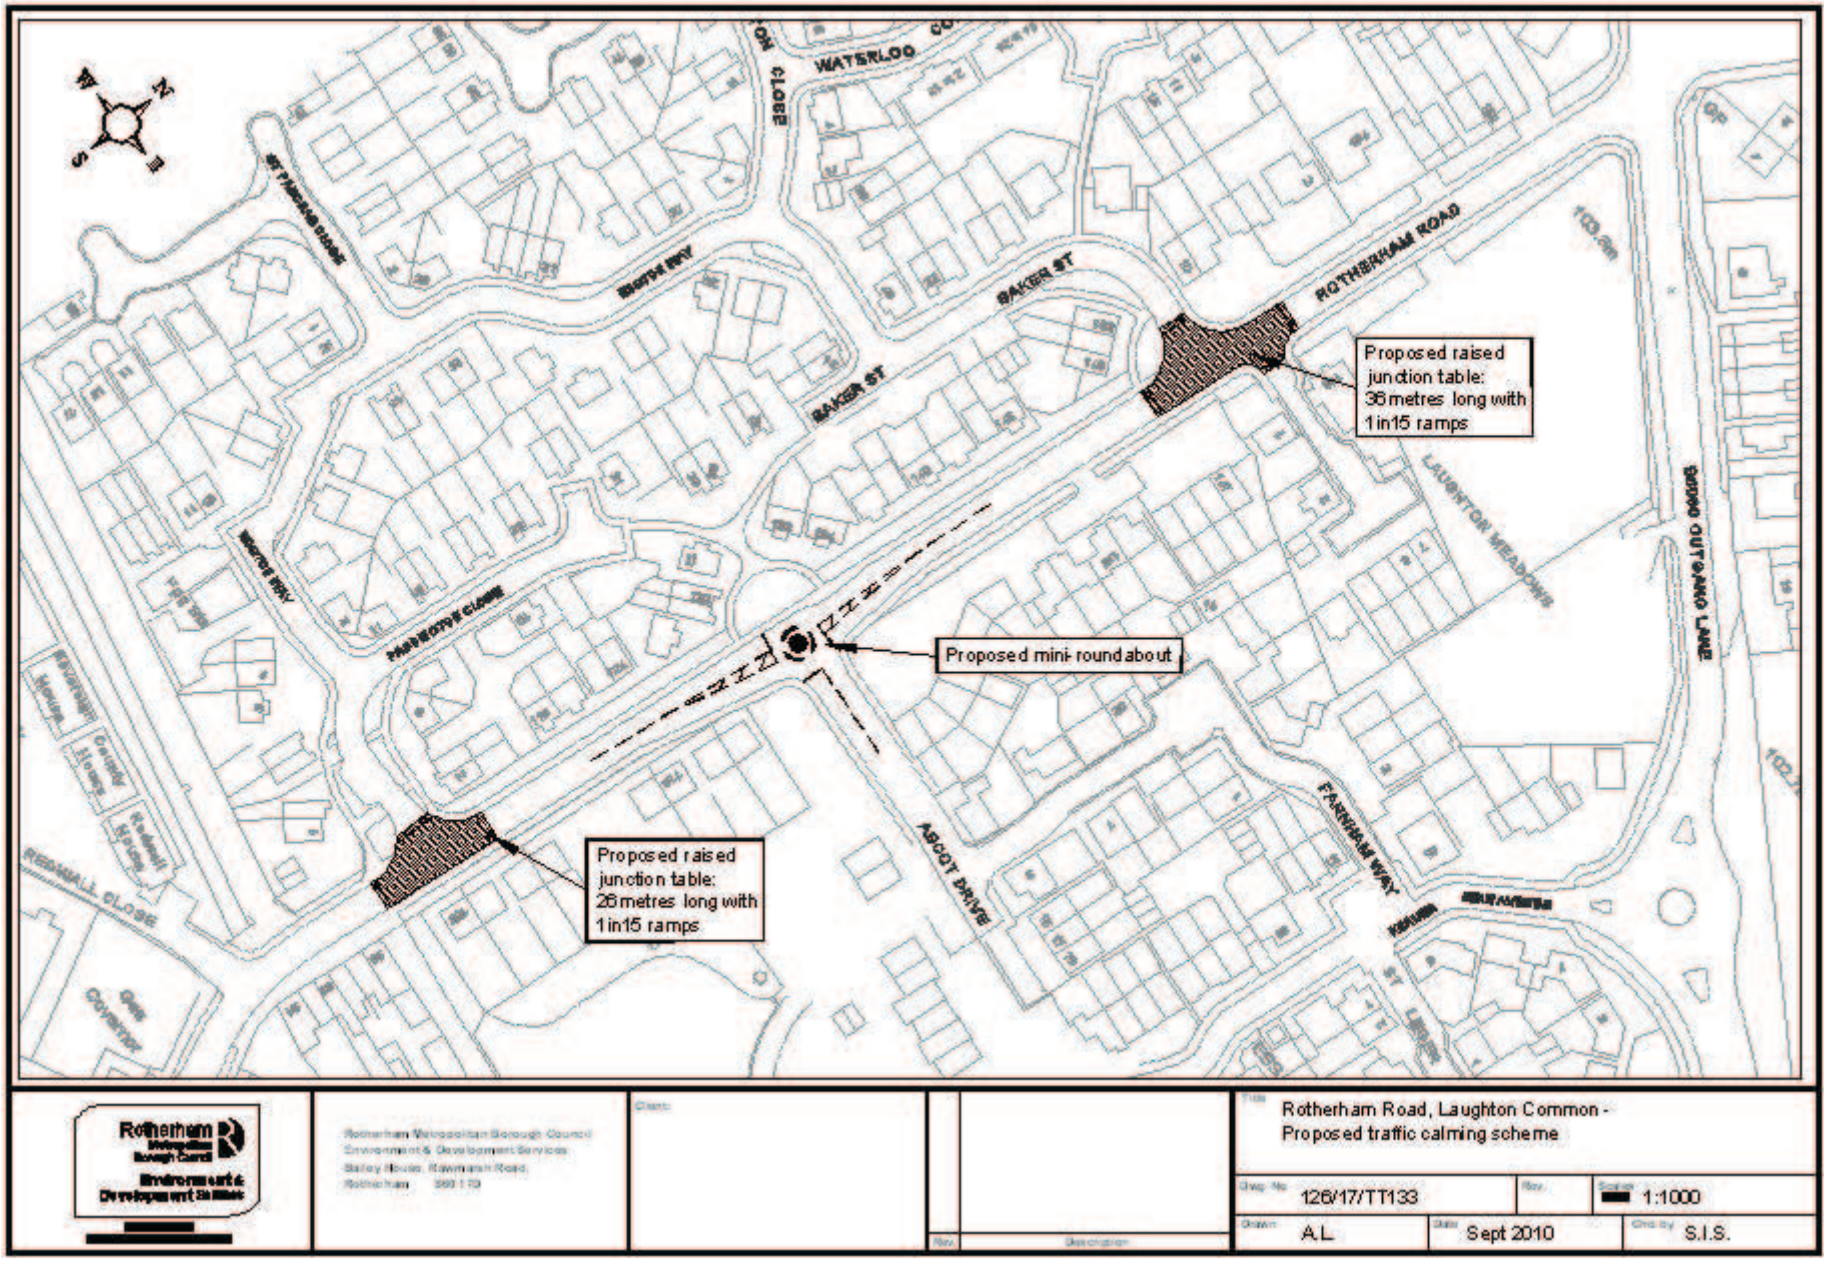
Proposed raised junction table: 36 metres long with 1in15 ramps
Proposed mini-roundabout
Proposed raised junction table: 26 metres long with 1in15 ramps
ROTHERHAM ROAD
BAKER ST
WATERLOO
LAUGHTON MEADOWS
ASCOT DRIVE
FARNHAM WAY
REGHALL CLOSE
Rotherham Metropolitan Borough Council
Environment & Development Services
Riley House, Rawmarsh Road,
Rotherham S60 1TD
Rotherham Road, Laughton Common -
Proposed traffic calming scheme
126/17/TT133
1:1000
A.L.
Sept 2010
S.I.S.