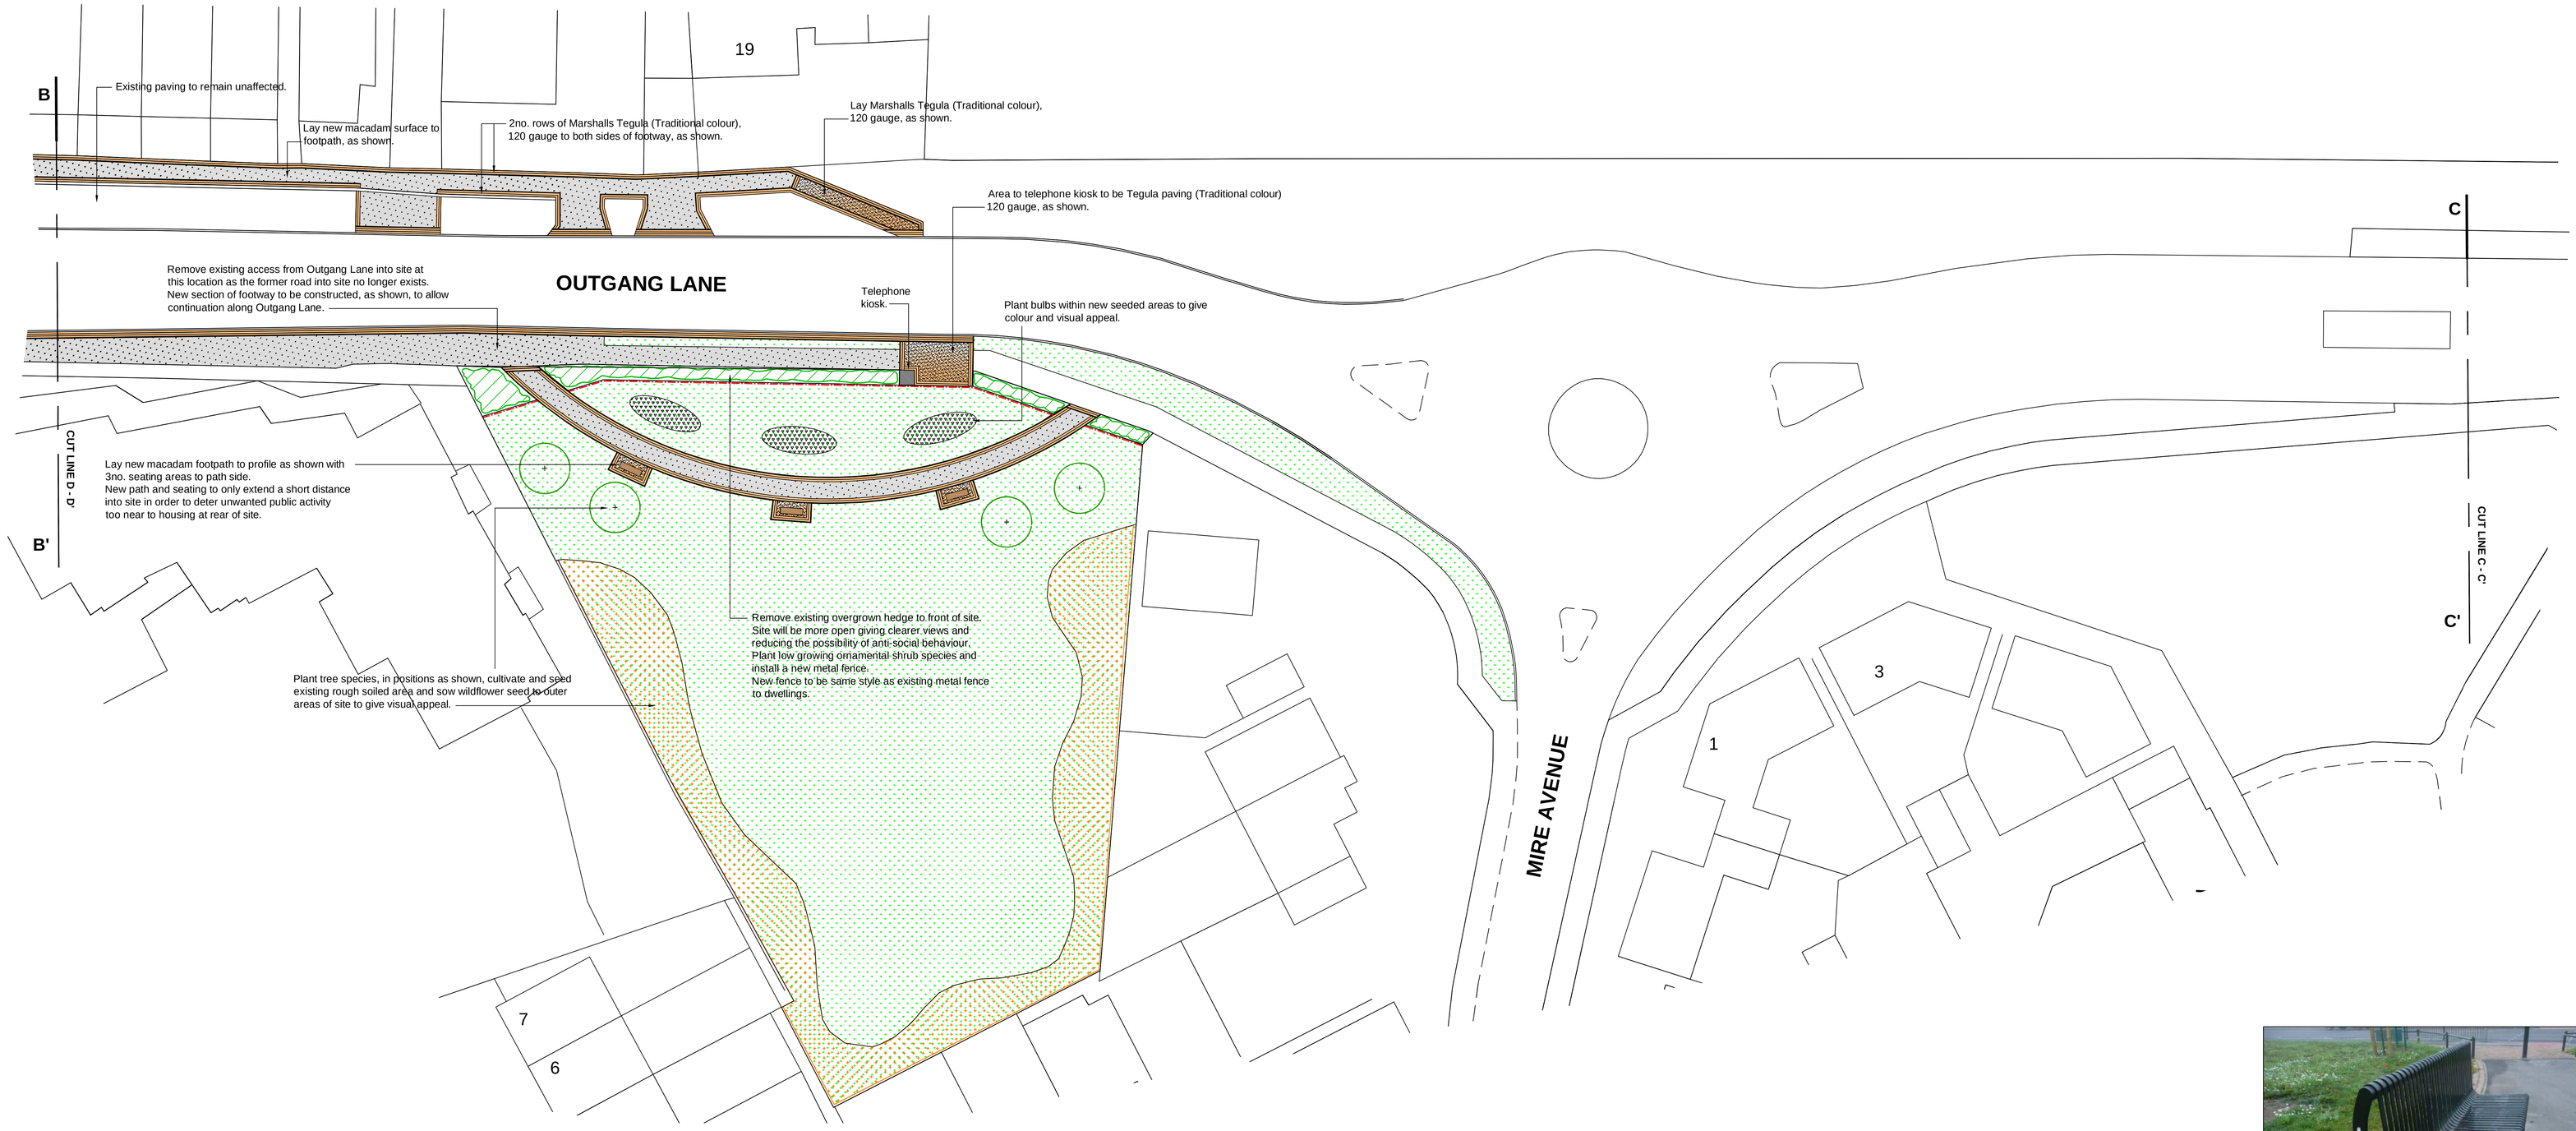

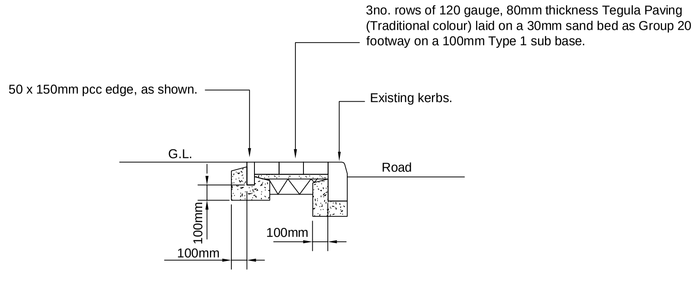

TYPICAL SECTION THROUGH HARD EDGE TO SIDE OF HIGHWAY. Scale:-1:20

KEY

- Tegula edge detail,120 gauge, (Traditional colour) typical at back edge of highway kerbs.
- Tegula paved areas.
- New macadam surface.
- New ornamental shrub planting.
- New grass seeded verges.
- Wildflower planting.
- Bulb planting.
- Proposed ornamental tree species.

GATEWAY STYLE SEAT

Rotherham Metropolitan Borough Council
Environment & Development Services
Strategic Director:
Karl Battersby Bsc (Hons) MTPL MRTPI

Rotherham Metropolitan Borough Council
Environment & Development Services
Bailey House, Rawmarsh Road,
Rotherham S60 1TD

Client:

Rev.	Description	Date	Initial	Chd.

Project: DINNINGTON - GATEWAYS
CUT LINE B - B' TO CUT LINE C - C'

Title: LAYOUT DETAILS

Dwg. No. L4765/2 Rev

Scales @ A3: as shown

Drawn M.H. Date Sept '10 Chd. by

PDF created with pdfFactory trial version www.pdffactory.com