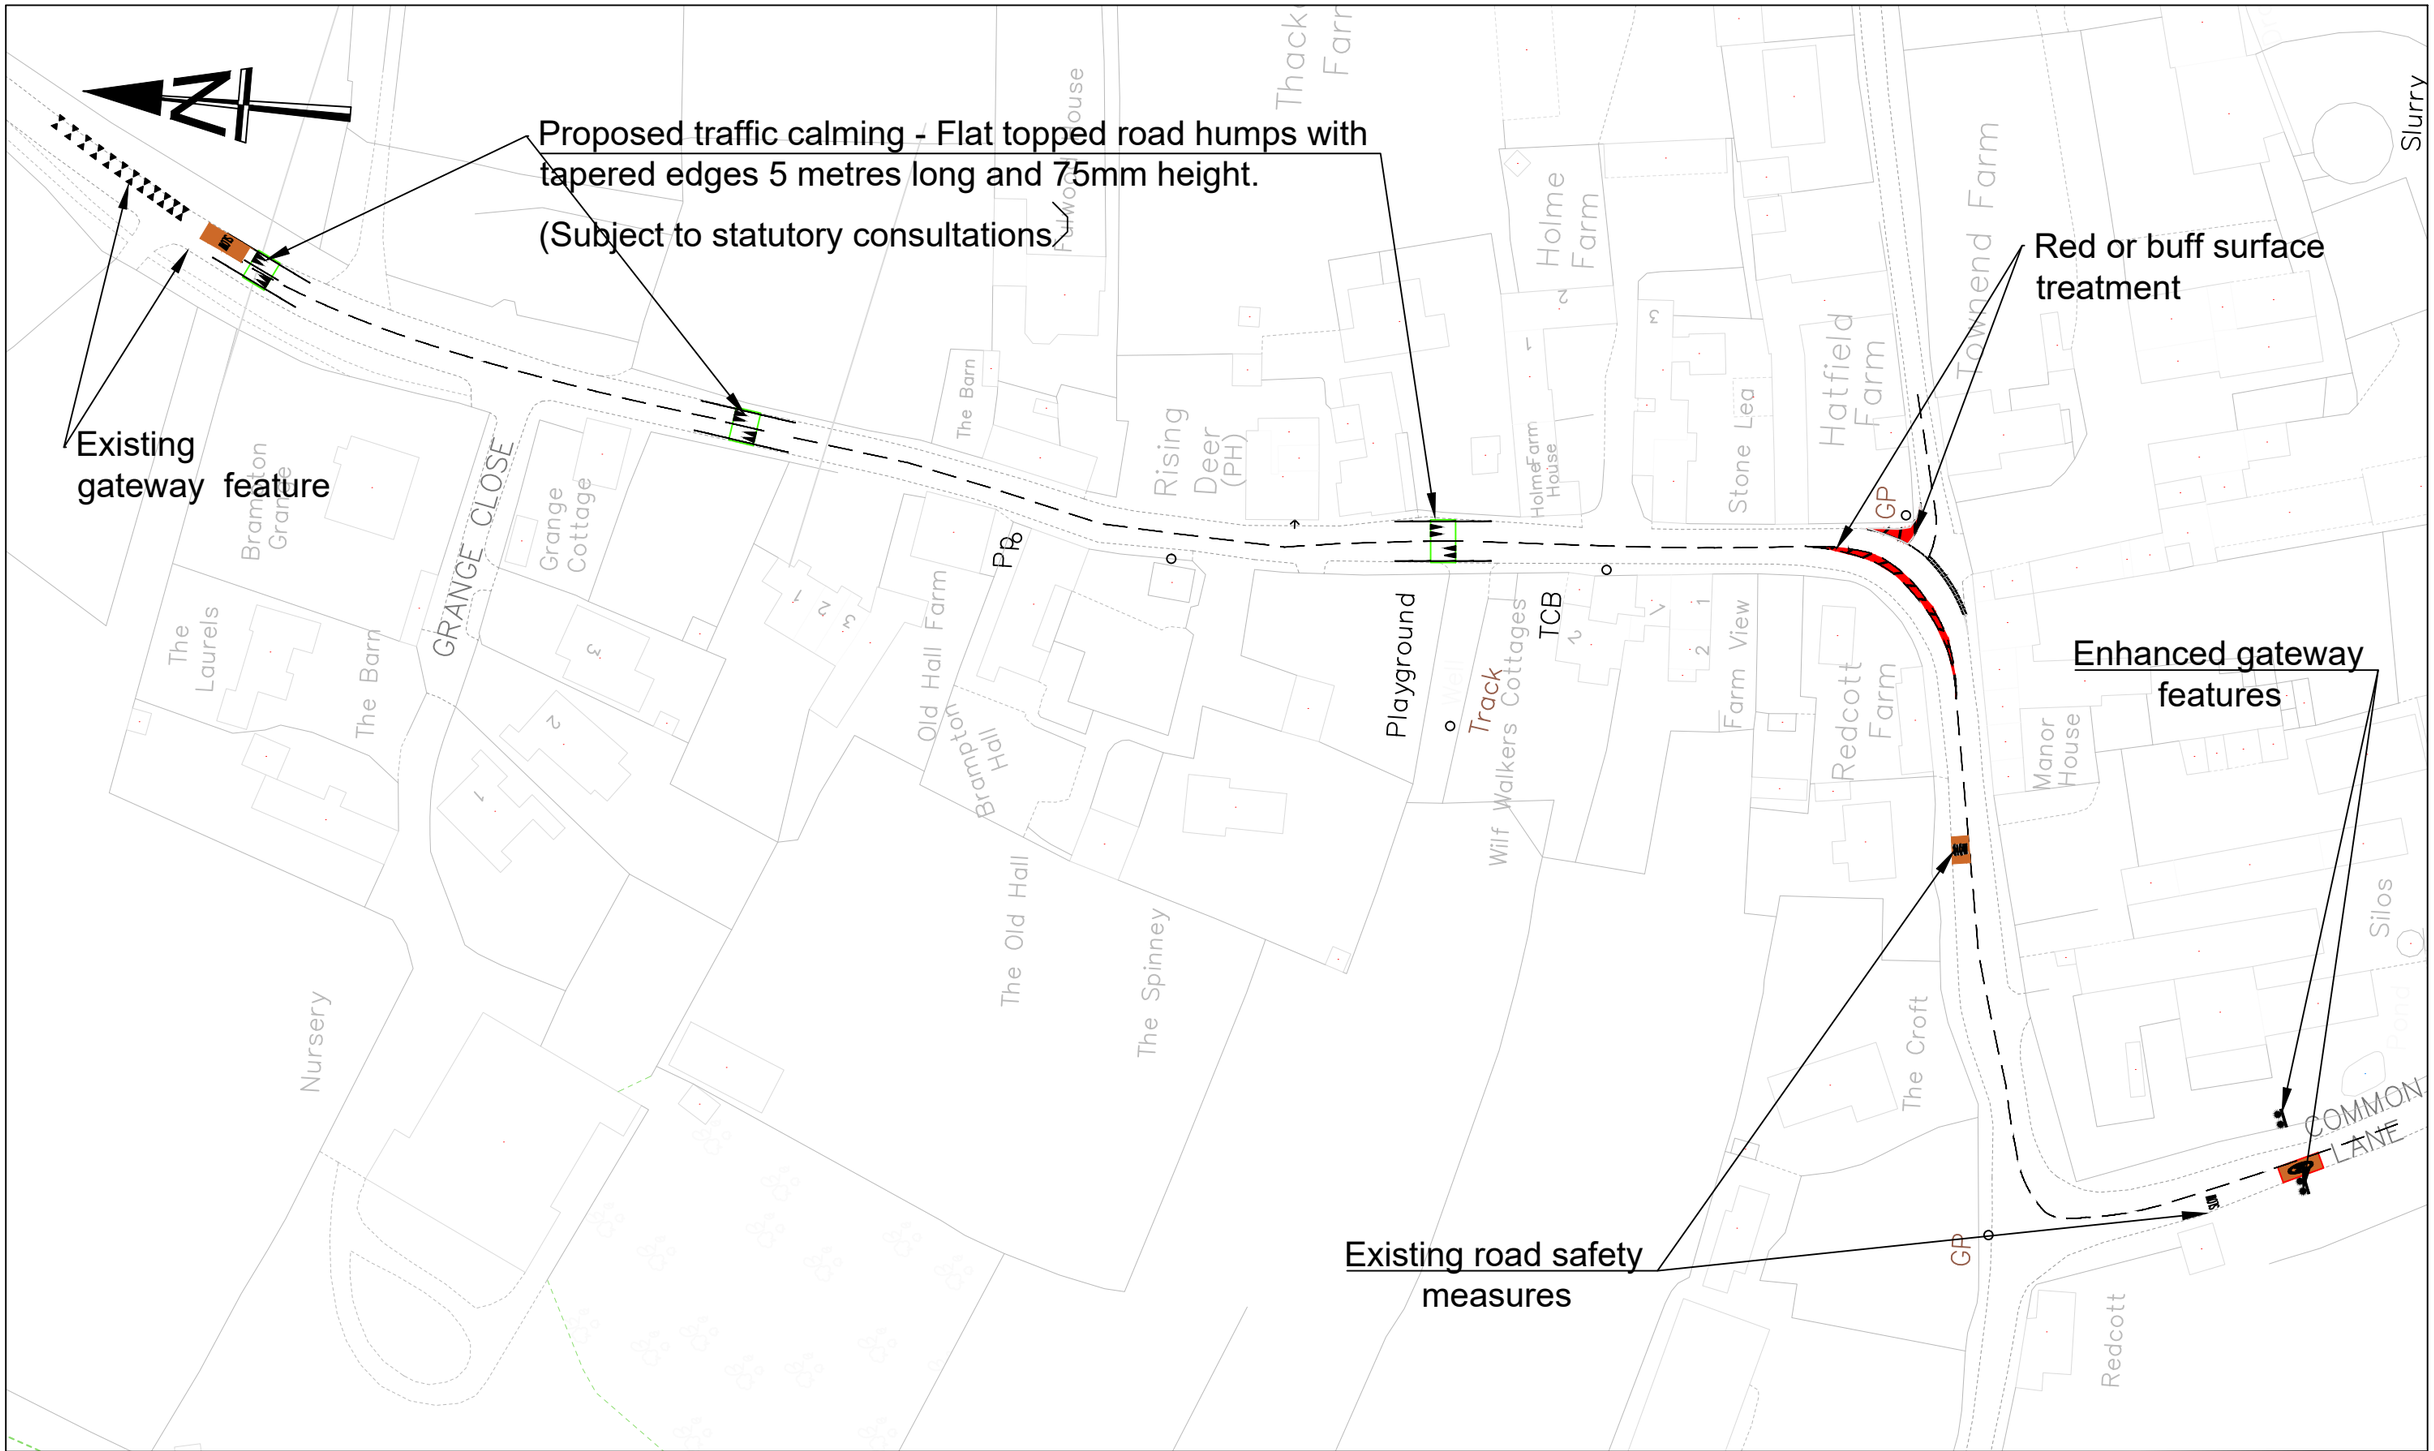

Rotherham Metropolitan Borough Council
Regeneration & Environment

Strategic Director:
Paul Woodcock BA Hons

Rotherham Metropolitan Borough Council
Regeneration & Environment
Riverside House, Main Street,
Rotherham S60 1AE

Client:

Rev.	Description

Title: Proposed traffic calming - Brampton-en-le-Morthern

Dwg. No.	Rev.	Scales (if A3)
126/17/TT560		Not to scale

Drawn	Date	Chd. by
S. Q.	Aug 23	A.L.