
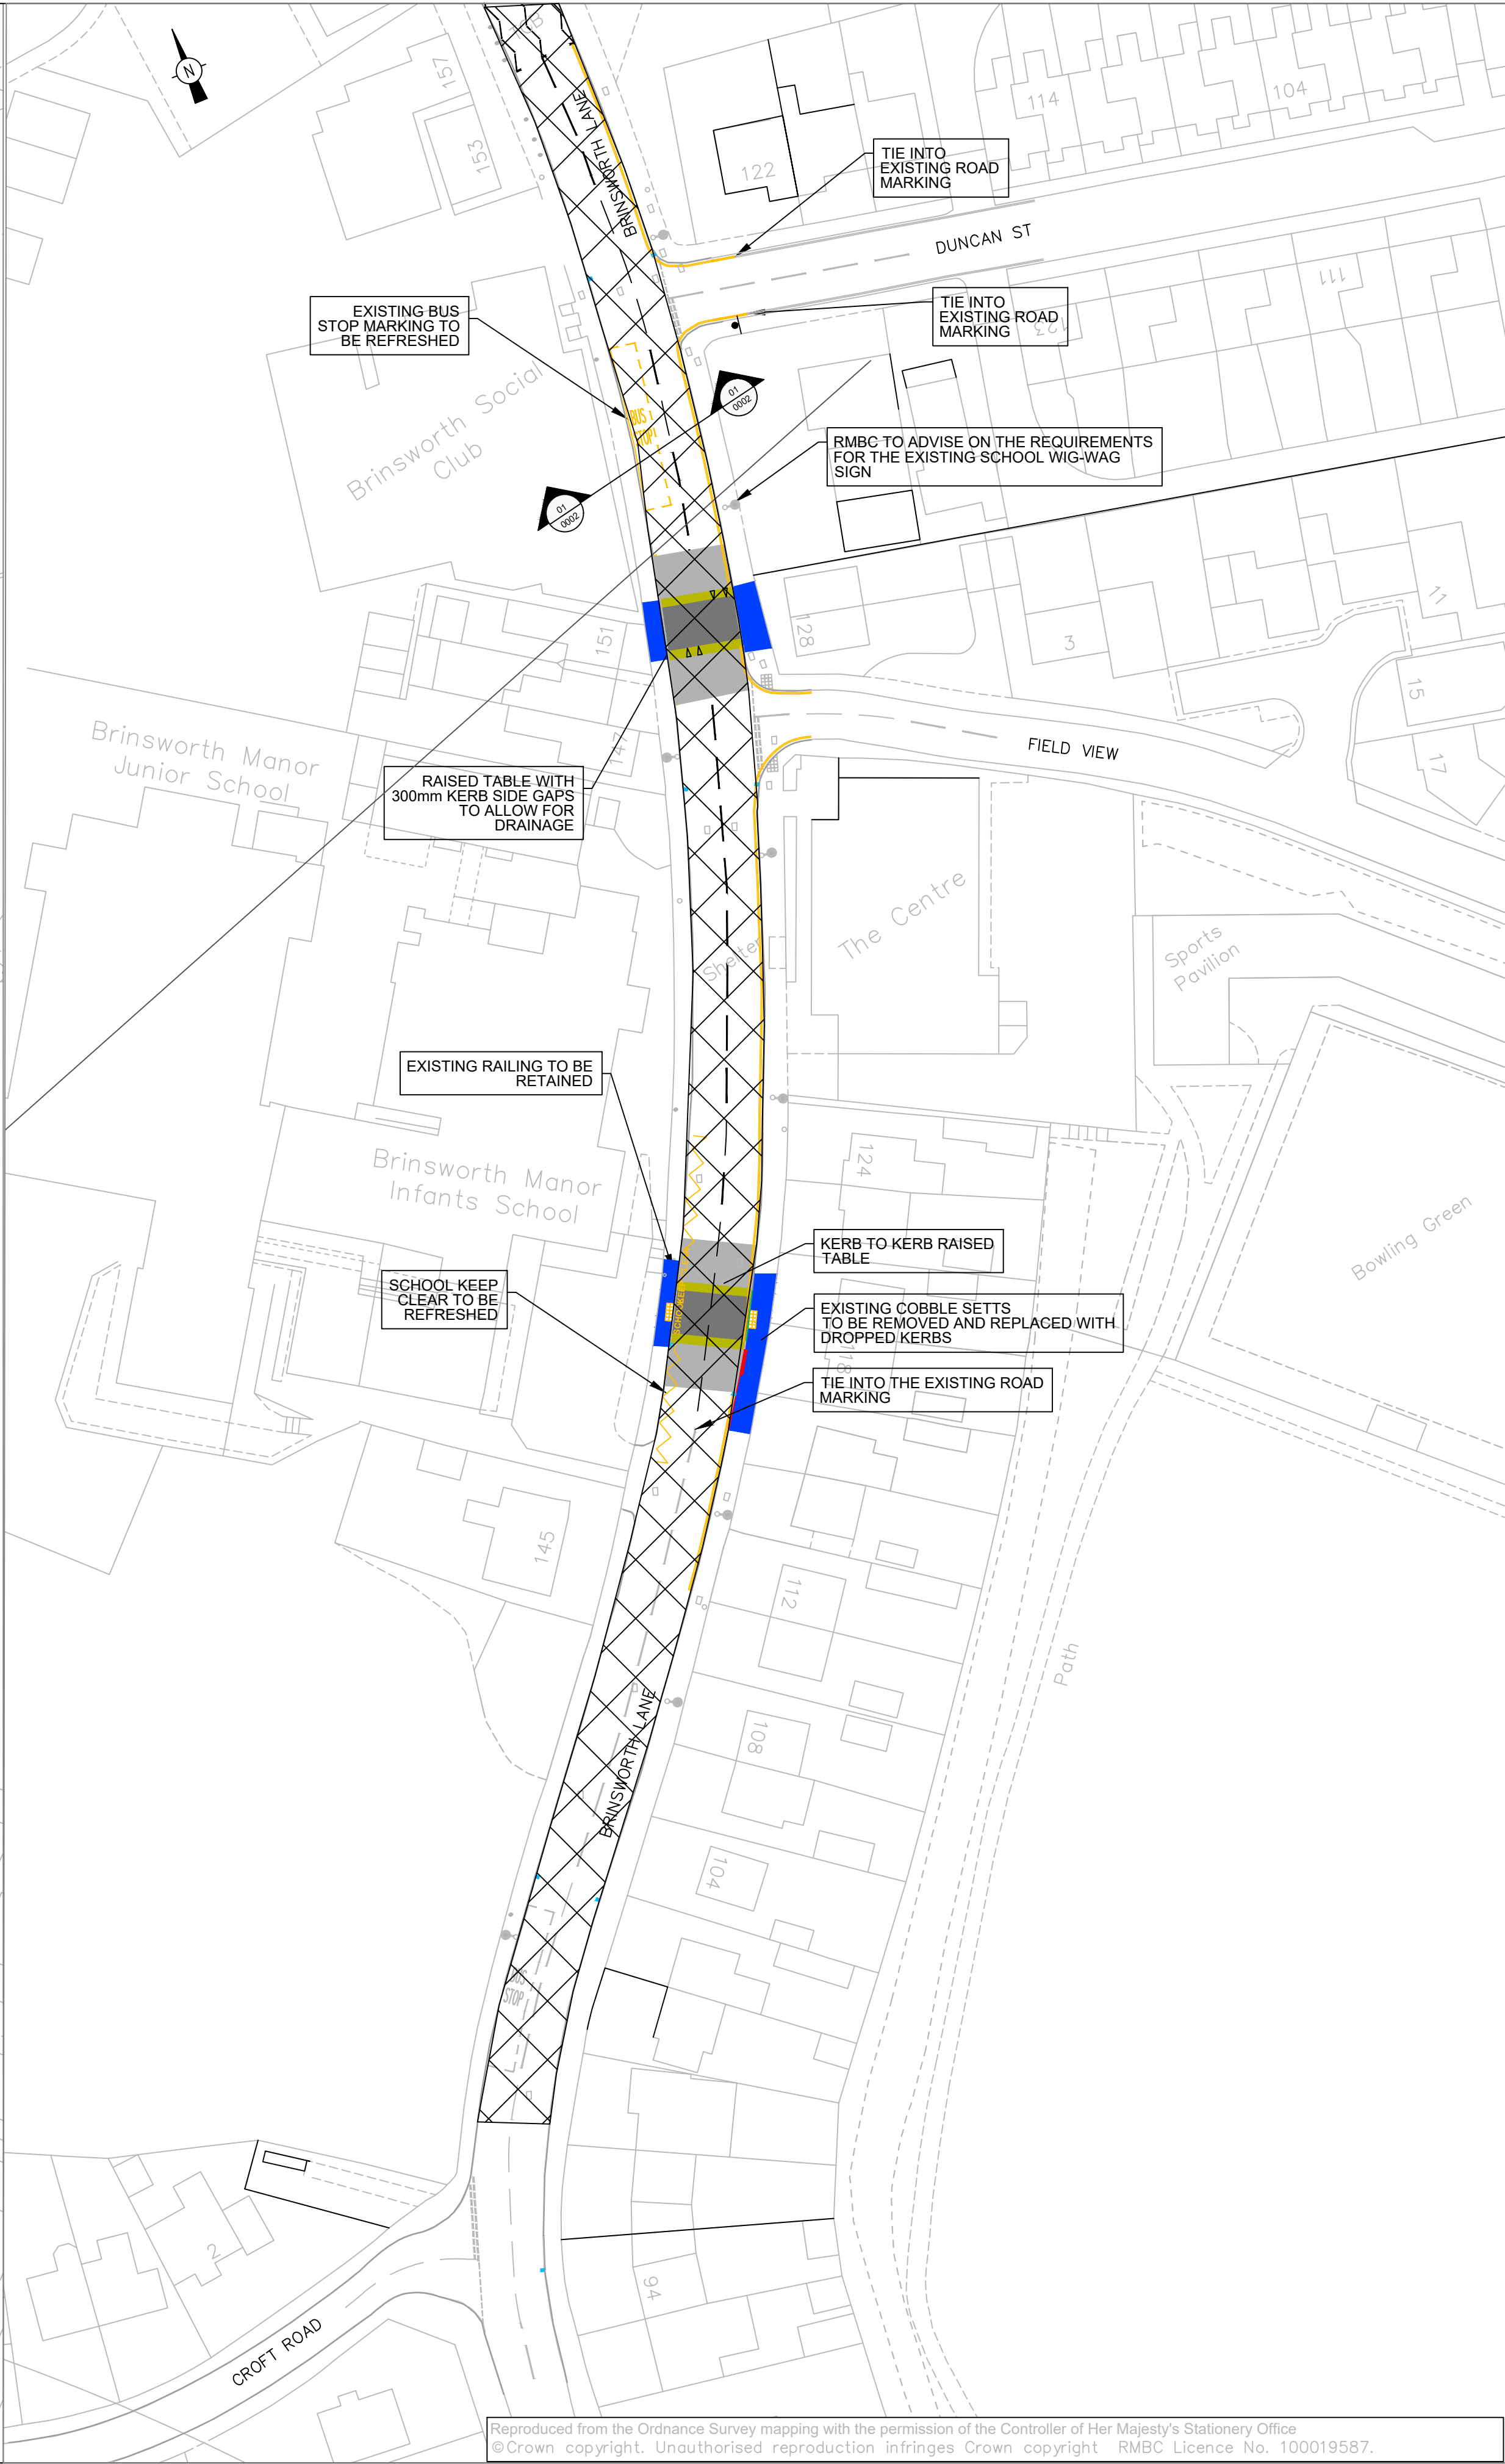


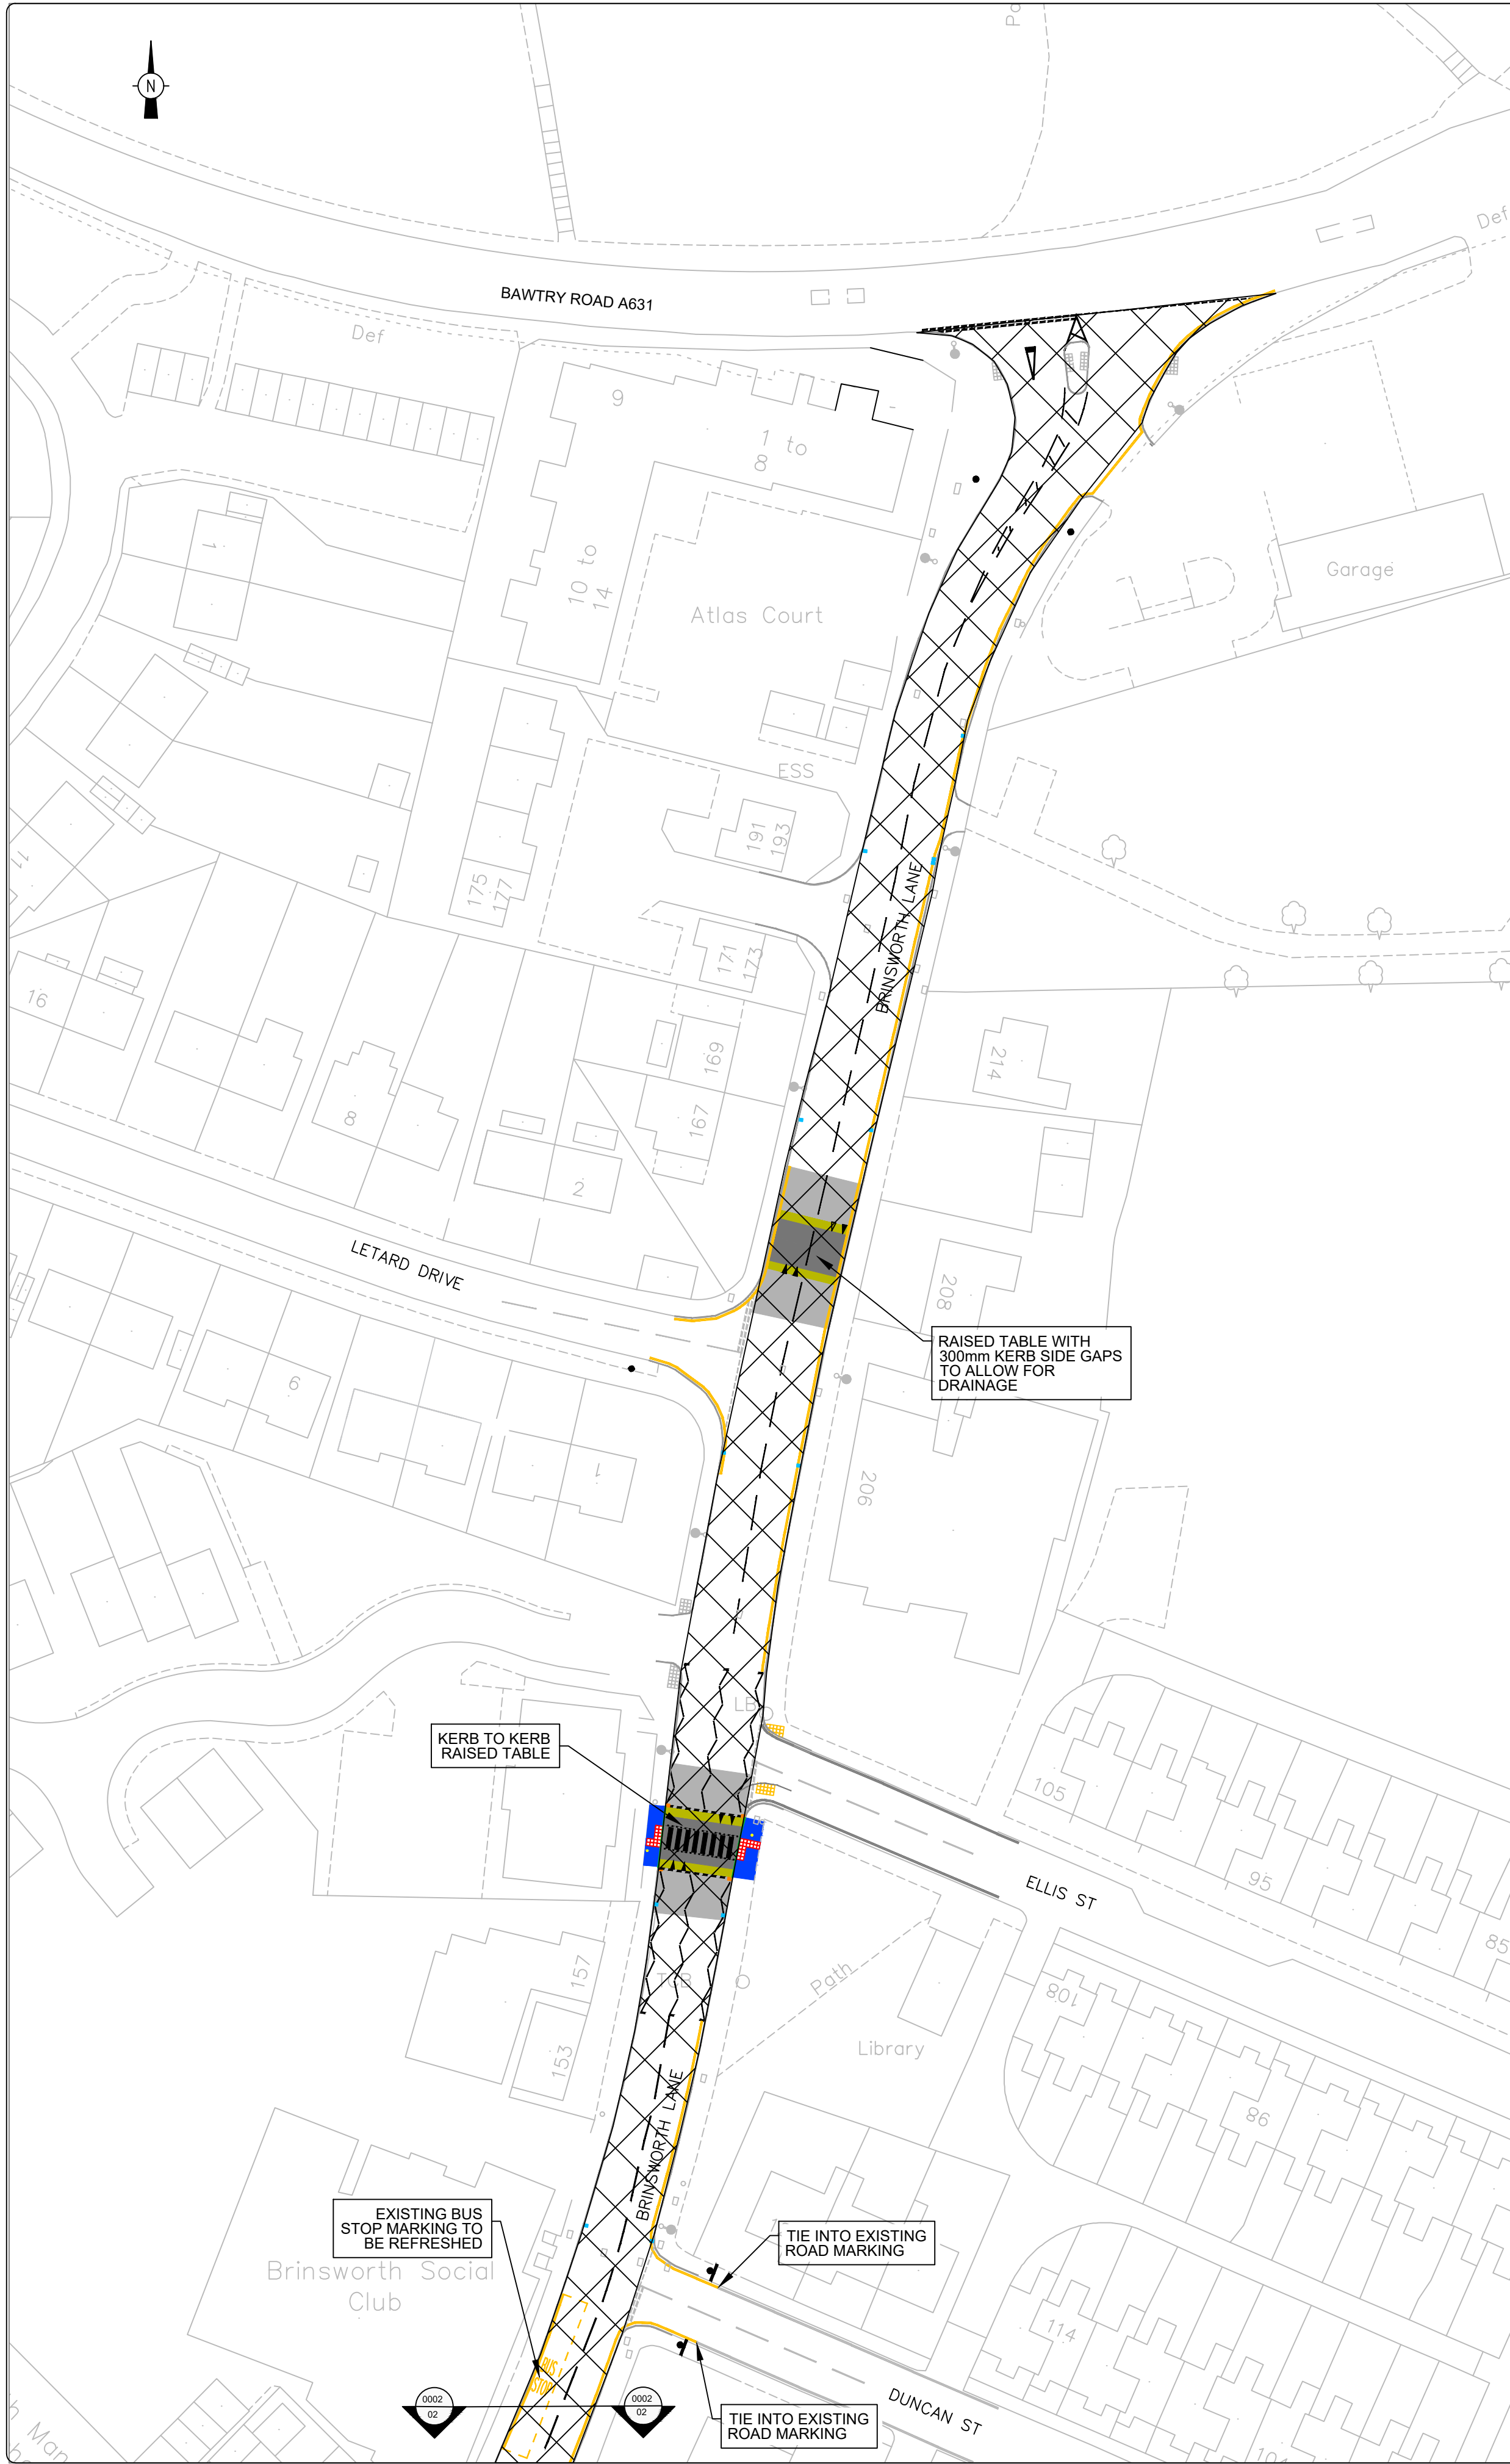

0100
This drawing may have been reducedoriginal scale : 100mm

STANDARD NOTES:

1. UNLESS NOTED OTHERWISE, LEVELS(AOD) AND CO-ORDINATES (RELEVANT TO ORDINANCE DATUM) ARE IN METRES

2. FOR CLARITY THIS DRAWING SHOULD BE PLOTTED IN COLOUR

3. DO NOT CONSTRUCT FROM THIS DRAWING - INFORMATION ONLY

4. ELECTRICAL CONNECTION TO SIGN 670 TO BE AGREED DURING THE NEXT DESIGN STAGE

LEGEND:

PROPOSED GULLY

EXISTING GULLY

EXISTING KERB TO REMAIN

REPLACE/RAISE THE EXISTING KERB WITH HALF BATTERED KERB

REPLACE THE EXISTING KERB WITH TAPER KERB

REPLACE THE EXISTING KERB WITH DROPPED KERB

PROPOSED BUFF TACTILE PAVING

EXISTING TACTILE PAVING TO REMAIN

PROPOSED 5m LENGTH RAISED TABLE (75mm TO 100mm HIGH)

PROPOSED 1m ASPHALT RAMP

5mCARRIAGEWAY HARDENING

PROPOSED FOOTPATH RAISING WITH ASPHALT RESURFACING (APPROXIMATE AREA SHOWN)

PROPOSED DOUBLE SIDED SIGN POST

EXISTING STREET FURNITURE TO BE RETAINED

EXISTING STREET LIGHT COLUMN TO BE RETAINED

EXISTING ZEBRA CROSSING YELLOW GLOBE TO BE RETAINED

EXISTING WOODEN POLE

EXISTING MANHOLE COVER TO REMAIN

EXISTING DOUBLE YELLOW LINES TO BE REFRESHED

EXISTING ROAD MARKING TO BE REFRESHED

PROPOSED 20MPH SPEED LIMIT TO BE ABANDONED

P02

INCORPORATED CLIENT COMMENTS

RR

AA

NW

P01

FIRST ISSUE

RR

AA

NW

Revision

Description

Drawn

Date

Checked

Approved

Revisions

Project

LNRS PHASE 2

Title

BRINSWORTH
LNRS PHASE 2
BRINSWORTH LANE

Scale

1:500

Drawn

SQ

Checked

RP

Approved

(when plotted @ A1)

Date

27/03/2026

Date

27/03/2026

Date

CAD Ref S:\London\Projects\252817001 - LNRS2 - Phase 2

Rotherham
Metropolitan
Borough Council

Regeneration &
Environment

Executive Director:
Andrew Bramidge MA Urban Regen

Project number

21670

Drawing number

126/46/TT121 - 2

Revision

Reproduced from the Ordnance Survey mapping with the permission of the Controller of Her Majesty's Stationery Office
©Crown copyright. Unauthorised reproduction infringes Crown copyright. RMBC Licence No. 100019587.