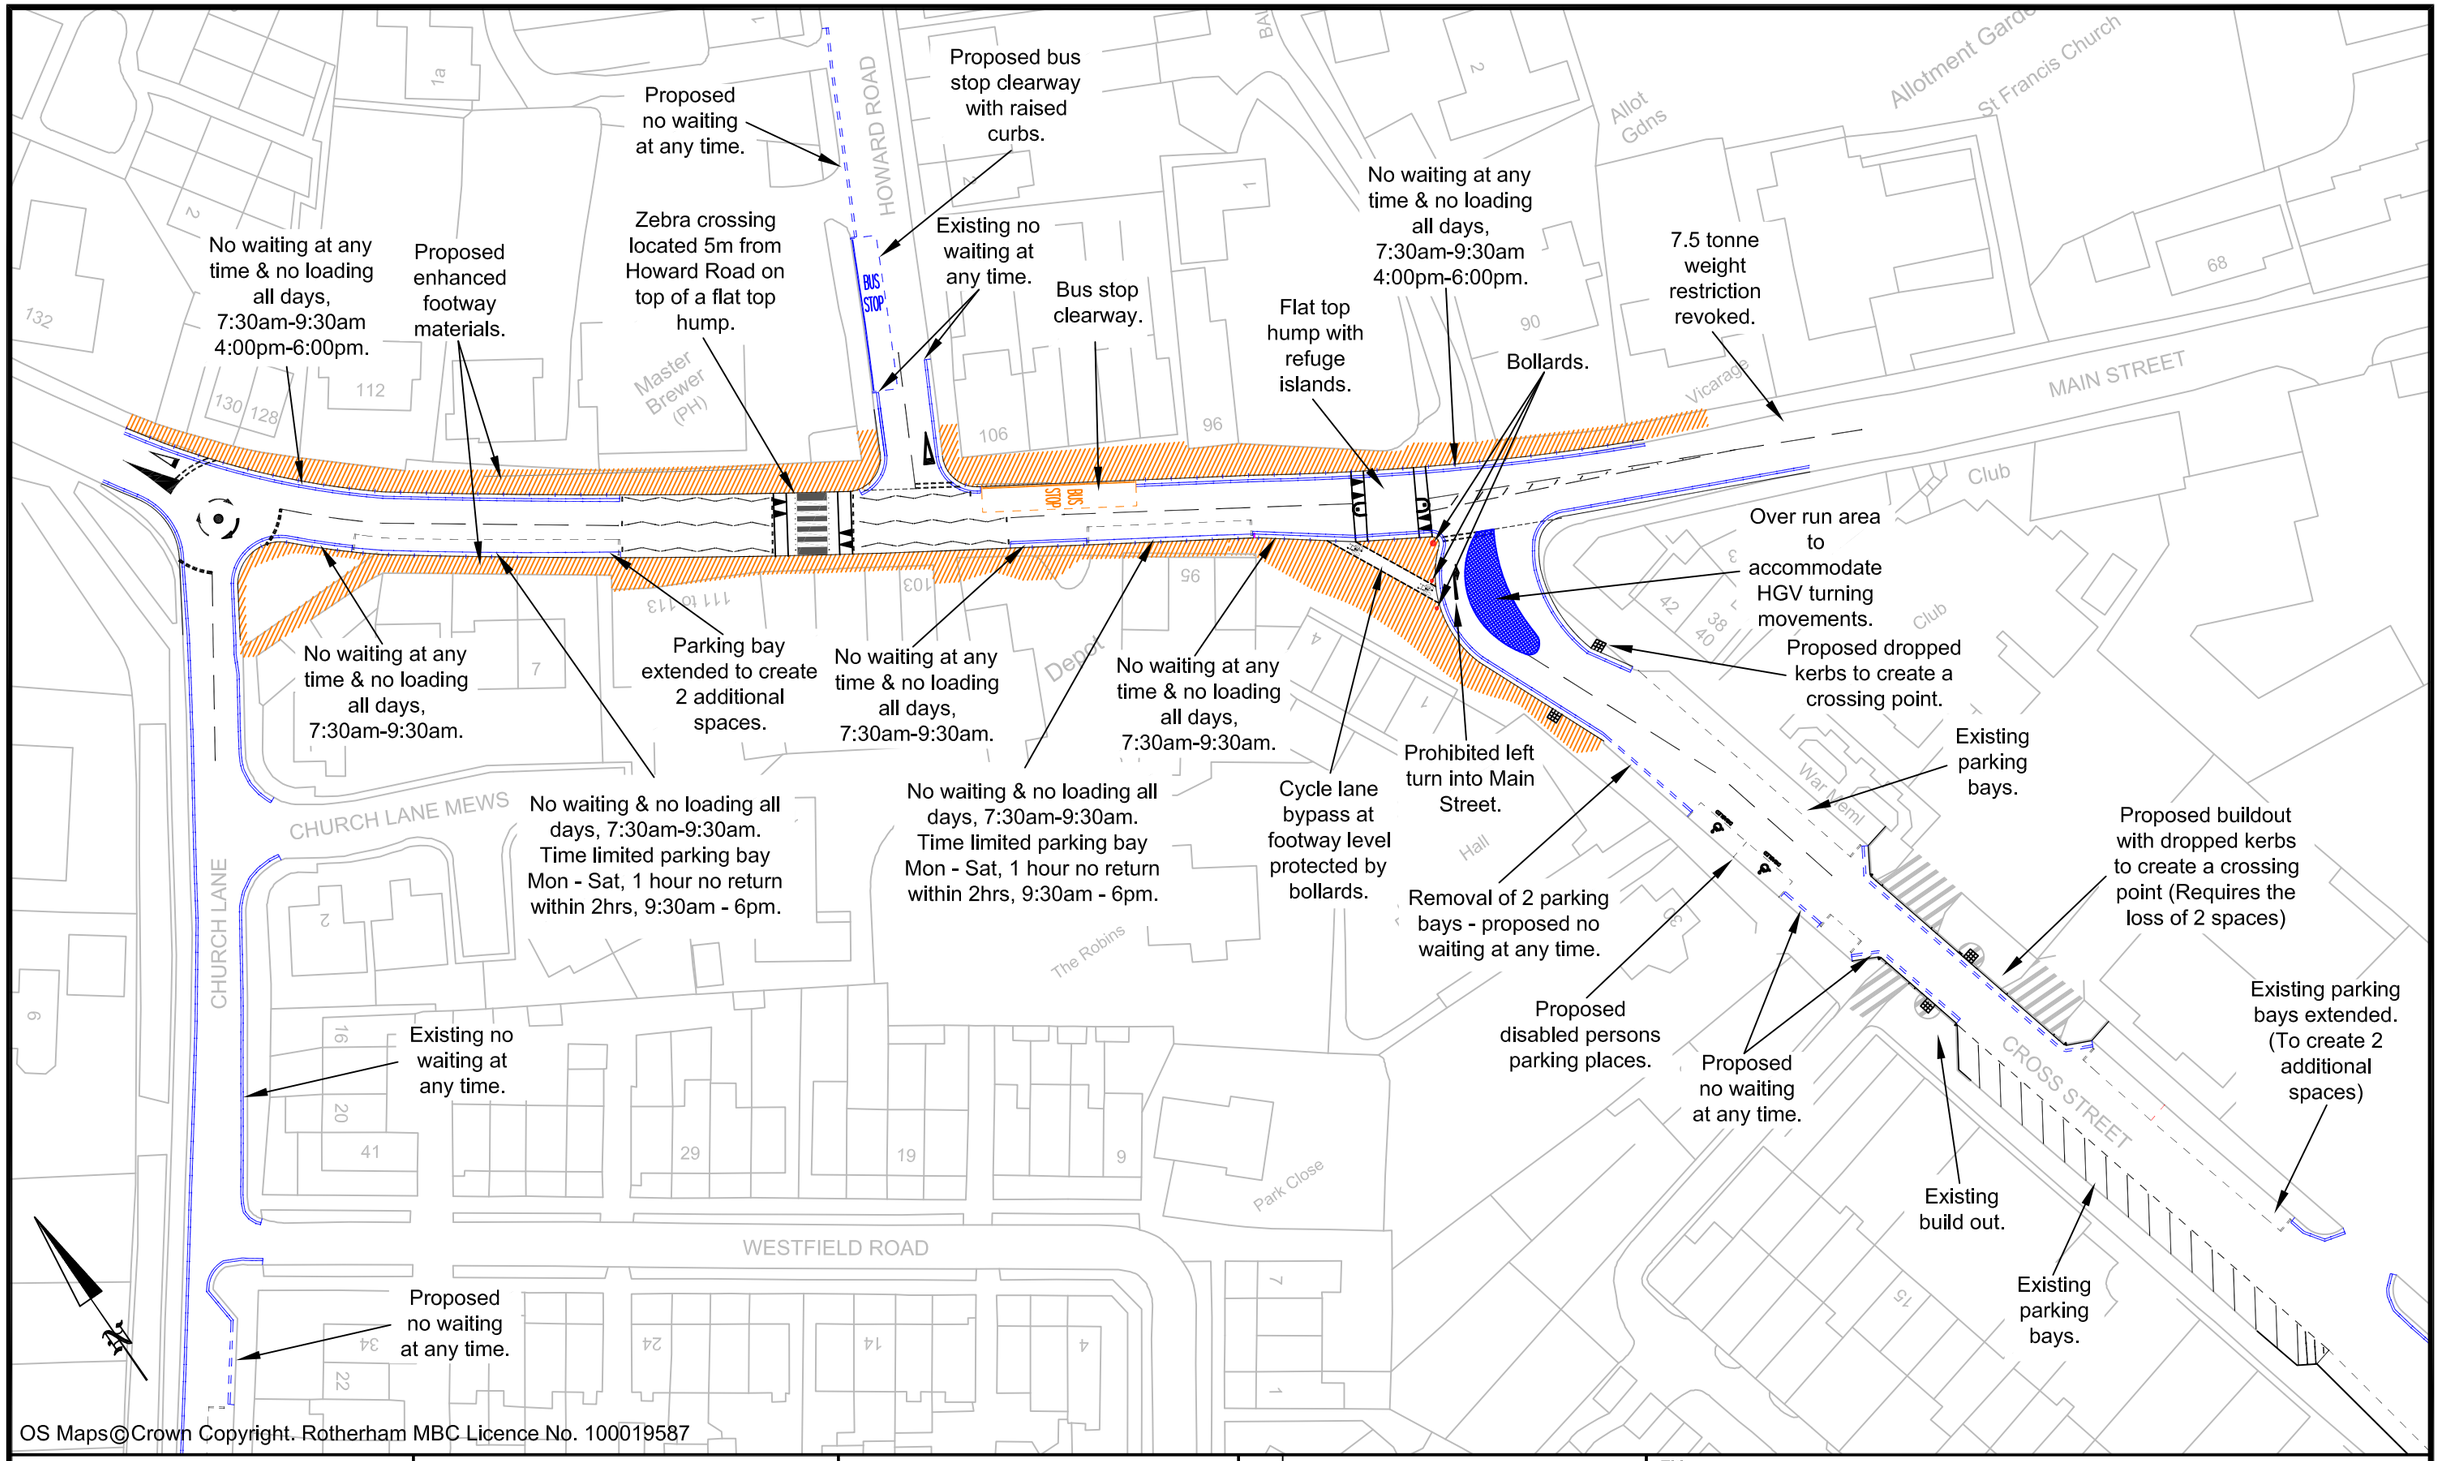

Rotherham Metropolitan Borough Council
Environment & Development Services

Strategic Director:
Karl Battersby Bsc (Hons) MTPL MRTPI

Rotherham Metropolitan Borough Council
Environment & Development Services
Bailey House, Rawmarsh Road,
Rotherham S60 1TD

Client:

MAKING SOUTH YORKSHIRE ROADS SAFER

Rev.	Description

Title

Appendix F - Option 2 with amendments

Dwg. No.	Rev.	Scales (if A3)
126/17/TT31	A	NTS

Drawn	Date	Chd. by
PH	March 09	TF-S